Attachment 1

Goleta Energy Storage Facility and Tentative Parcel Map
6864 & 6868 Cortona Drive Goleta, California

Existing Site / Vicinity Map

Scale: 1" = 60.0'

0 30 60 120 240 480

NORTH

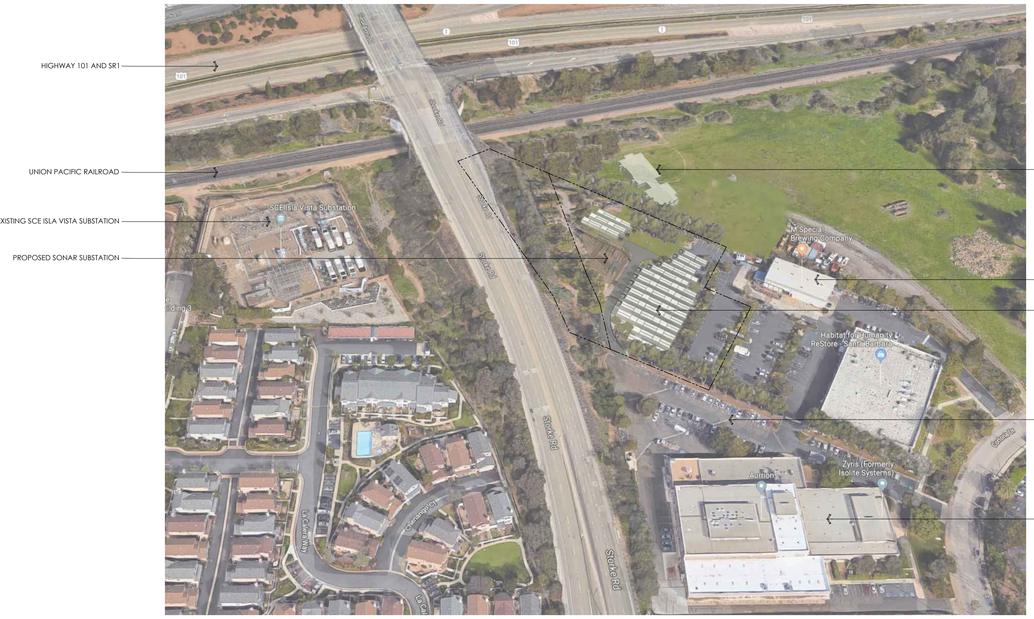

Aerial View

Scale: NOT TO SCALE

NORTH

GOLETA ENERGY STORAGE PROJECT DATA

SITE INFORMATION

PROJECT DESCRIPTION:	DEMOLISH EXISTING SHOP BUILDING, CONSTRUCT 60-MEGAWATT BATTERY STORAGE FACILITY AND ANCILLARY SUBSTATION WITH ASSOCIATED PARKING AND SITE IMPROVEMENTS.
LOCATION:	6864 CORTONA DRIVE GOLETA, CALIFORNIA
A.P.N.:	CURRENT APN: 073-140-027
GENERAL PLAN DESIGNATION:	I-BP (BUSINESS PARK)
ZONING:	BP (BUSINESS PARK)
SIZE OF PROPOSED PARCEL:	115,771 SF (2.66 AC) GROSS - INCLUDES RIGHT OF WAY 82,176 SF (1.89 AC) NET
PRESENT USE:	SHOP BUILDING / FENCED STORAGE / PARKING AREA
ACCESS:	REFER TO TENTATIVE SUB DIVISION MAP FOR RECIPROCAL ACCESS EASEMENT
SURROUNDING USES / ZONING:	
NORTH	UNDEVELOPED - FUTURE RESIDENTIAL RM (RESIDENTIAL - MEDIUM - DENSITY)
SOUTH	RESEARCH AND DEVELOPMENT BP (BUSINESS PARK)
EAST	M-SPECIAL BREWING COMPANY BP (BUSINESS PARK)
WEST	STORKE ROAD
PARKING REQUIRED FOR 6864:	MAJOR UTILITIES: AS DETERINED BY THE REVIEW AUTHORITY EMPLOYEES; UNMANNED FACILITY (1 VEHICLE OCCASIONAL MAINTENANCE INSPECTIONS) = 1 SPACE
TOTAL PARKING REQUIRED:	(1) FULL SIZE SPACE
TOTAL PARKING PROVIDED ON SITE:	(22) SPACES PROVIDED (1) SPACE ALLOCATED TO 6864 (21) SPACES DEDICATED TO 6868
SETBACKS TO EQUIPMENT:	FRONT - PROJECT DOES NOT HAVE A FRONT YARD SETBACK NORTH SIDE 10' SETBACK - 40'-0" PROVIDED (INTERIOR SIDE) WEST SIDE 10' SETBACK - VARIES (INTERIOR SIDE) (43'-9" MINIMUM PROVIDED) SOUTH SIDE 10' SETBACK - 16' PROVIDED (INTERIOR SIDE) EAST SIDE 22'-0"
STRUCTURE HEIGHT:	MAXIMUM HEIGHT ALLOWED: 35'-0" MEGAPACK HEIGHT PROPOSED: 8'-0" SUBSATION HEIGHT PROPOSED: (VARIES) 20'-8" - 30'-0"

	GROSS	NET
SITE COVERAGE		
SITE AREA	115,771 SF	82,176 SF
EXISTING STRUCTURES	3,385 SF	3,385 SF
EXISTING IMPERVIOUS SURFACES (INCLUDES BUILDING)	37,160 SF (32%)	32,485 SF (40%)
EXISTING LANDSCAPE/OPEN SPACE	78,661 SF (68%)	49,691 (60%)
PROPOSED EQUIPMENT	15,568 SF	15,568 SF
PROPOSED SUBSTATION (IMPERVIOUS)	1,690 SF	1,690 SF
PROPOSED IMPERVIOUS SURFACES (INCLUDES EQUIPMENT AND SWITCHGEAR)	29,879 SF (26%)	25,204 SF (31%)
PROPOSED LANDSCAPE	66,375 SF (57%)	37,455 SF (46%)
OTHER PERVIOUS AREAS	19,517 SF (17%)	19,517 SF (23%)

CORTONA DRIVE TENTATIVE PARCEL MAP PROJECT DATA

SITE INFORMATION

PROJECT DESCRIPTION:	CREATE TWO LOTS - LOT 1 TO BE 6864 CORTONA DRIVE (SITE OF PROPOSED ENERGY STORAGE) LOT 2 TO BE 6868 CORTONA DRIVE (EXISTING INDUSTRIAL RESEARCH PARK BUILDING AND IMPROVEMENTS)
LOCATION:	6868 CORTONA DRIVE GOLETA, CALIFORNIA
A.P.N.:	CURRENT APN: 073-140-027
GENERAL PLAN DESIGNATION:	I-BP (BUSINESS PARK)
ZONING:	BP (BUSINESS PARK)
SIZE OF EXISTING PARCEL:	256,114 SF (5.88 AC) GROSS 218,113 SF (5.01 AC) NET
SIZE OF PROPOSED PARCELS:	LOT 1: 115,771 SF (2.66 AC) GROSS 82,176 SF (1.89 AC) NET LOT 2: 140,343 SF (3.22 AC) GROSS 135,937 SF (3.12 AC) NET
PRESENT USE:	INDUSTRIAL R&D TECHNOLOGY
ACCESS:	CORTONA DRIVE
PARKING REQUIRED FOR 6868:	RESEARCH, DEVELOPMENT, AND TECHNOLOGY 60,068 SF @ 1/500 = 121 SPACES (121) FULL SIZE SPACES REQUIRED
TOTAL PARKING PROVIDED:	(122) SPACES (101) SPACES ON 6868 (21) SPACES ON 6864 VIA PARKING AGREEMENT (122) TOTAL SPACES PROVIDED

	GROSS	NET
SITE COVERAGE		
SITE AREA	140,343 SF	135,937 SF
EXISTING STRUCTURES	46,107 SF	46,107 SF
EXISTING IMPERIOUS SURFACES (INCLUDES BUILDING)	108,347 (77%)	108,250 (80%)
EXISTING LANDSCAPE/OPEN SPACE	31,996 (23%)	27,687 (20%)
PROPOSED STRUCTURES	46,107 SF	46,107 SF
PROPOSED IMPERVIOUS	108,364 SF (77%)	108,267 (80%)
PROPOSED LANDSCAPE/OPEN SPACE	31,979 (23%)	27,670 (20%)

Project Data / Sheet Index

PROPERTY OWNERS: CORTONA INVESTORS, LLC
C/O: DAKETTA PACIFIC, KIP BRADLEY AND SEP WOLF
3832 WEST BIDDISON STREET
FORT WORTH, TEXAS 76109
805.681.0788
kip@daketta pacific.com
sep@daketta pacific.com

PROJECT DEVELOPER: ALTAGAS / GOLETA ENERGY STORAGE LLC
8614 WESTWOOD CENTER DRIVE, STE. 1800
VIENNA, VA 22182

ARCHITECT: OMNI DESIGN GROUP INC.
THOMAS G. REAY, ARCHITECT
CALIFORNIA LICENSED ARCHITECT #C19442
711 TANK FARM RD., SUITE 100
SAN LUIS OBISPO, CALIFORNIA 93401
805.544.9700
treay@odgslo.com

PRINCIPAL ENGINEER: UPSTREAM ENERGY SERVICES
RYAN HULETT, P.E.
7650 GIRARD AVENUE, STE. 300
LA JOLLA, CA 92037
858.260.0149
RYAN@UPSTREAMCLEANENERGY.COM

CIVIL ENGINEER: FLOWERS AND ASSOCIATES INC.
ROBERT SCHMIDT, PE PRINCIPAL ENGINEER
231 NORTH CALLE CESAR CHAVEZ, SUITE 100
SANTA BARBARA, CALIFORNIA 93103
805.966.2224
raschmidt@flowerassoc.com

LANDSCAPE ARCHITECT: EARTHFORM DESIGN
SAM W. MAPHIS IV, ASLA LICENSE# 2703
1227 DE LA VINA STREET
SANTA BARBARA, CALIFORNIA 93101
805.963.2006
sam@earthform.com

ELECTRICAL CONSULTANT: ELECTRICAL CONSULTANTS, INC.
TED W. PFISTERER
5030 CAMINO DE LA SIESTA, STE. 407
SAN DIEGO, CA 92108
619.398.9370
TED.PFISTERER@ECIUSA.COM

LAND USE CONSULTANT: SUZANNE ELLEDGE PLANNING AND PERMITTING SERVICES, INC.
LAUREL FISHER PEREZ, AICP PRINCIPAL PLANNER
1625 STATE STREET, SUITE 1
SANTA BARBARA, CALIFORNIA 93101
805.966.2758
laurel@sepps.com

ARCHEOLOGY: DUDEK AND ASSOCIATES
HEATHER McDANIEL McDEVITT, MA,RPA
621 CHAPALA STREET
SANTA BARBARA, CALIFORNIA 93101
805.308.8525
dstone@dudek.com

TRANSPORTATION ENGINEER: ASSOCIATED TRANSPORTATION ENGINEERS
SCOTT A. SCHELL, AICP PRINCIPAL TRANSPORTATION PLANNER
100 NORTH HOPE AVENUE, SUITE 4
SANTA BARBARA, CALIFORNIA 93110
805.687.4418
Sschell@ateb.com

ACOUSTIC ENGINEER: RINCON CONSULTANTS,INC.,
JENNIFER HADDOW, PHD
209 EAST VICTORIA STREET #B
SANTA BARBARA, CALIFORNIA 93101
805.644.4455 X44
jhaddow@rinconconsultants

HAZARDOUS RISK ANALYSIS: MRS ENVIRONMENTAL, INC.
GREG CHITTICK
1306 SANTA BARBARA STREET
SANTA BARBARA, CA 93101
805.289.3924
Greg.chittick@mrsenv.com

GEOTECHNICAL/SOILS: EARTH SYSTEMS
DOUG DUNHAM, GE, NO. 2586
2049 PRESIDENT LANE, SUITE E
SANTA MARIA, CA 93454
805.928.2991
esp@earthsystems.com

Project Team

Sheet Index

DP-A1.0	Cover Sheet	C-3	Preliminary Sections
DP-A2.0	Proposed Site Plan	C-4	Preliminary Offsite Improvement Plan
DP-A2.1	Substation Plan		
DP-A3.0	Site Sections	C-5	Lot 2 Existing Conditions Plan
DP-A4.0	Perspectives	C-6	Storke Road Utility Plan
DP-A4.1	Perspectives - 20 Years	U-1	Preliminary Utility Plan
DP-A4.2	Supplemental Perspectives		
		L-1	Tree Preservation Plan
G-1	Civil Title Sheet	L-2	Conceptual Landscape Plan
TM-1	Tentative Subdivision Map	L-3	Hydrozone Plan
C-1	Preliminary Grading Plan	L-4	Schematic Irrigation Plan
C-2	Preliminary Grading Plan		
		E-1	Site Photometric Plan
		E-2	Lighting Data Sheets

ARCHITECTURE
CIVIL ENGINEERING
SURVEYING

711 TANK FARM ROAD, SUITE 100
SAN LUIS OBISPO
CALIFORNIA, 93401
PHONE: (805)544-9700
email: omni@odgslo.com

omni DESIGN GROUP

Consultant:

Developer:

AltaGas / Goleta Energy Storage LLC
8614 Westwood Center Drive, Suite 1800
Vienna, Virginia 22182

Development Plan / Tentative Parcel Map Drawings for:

Goleta Energy Storage
6864 Cortona Drive
Goleta, California 93117

Sheet Title:

Cover Sheet

Date: January 22, 2021

Project Number: 1199-01-Tesla

Sheet Number:

DP- A1.0

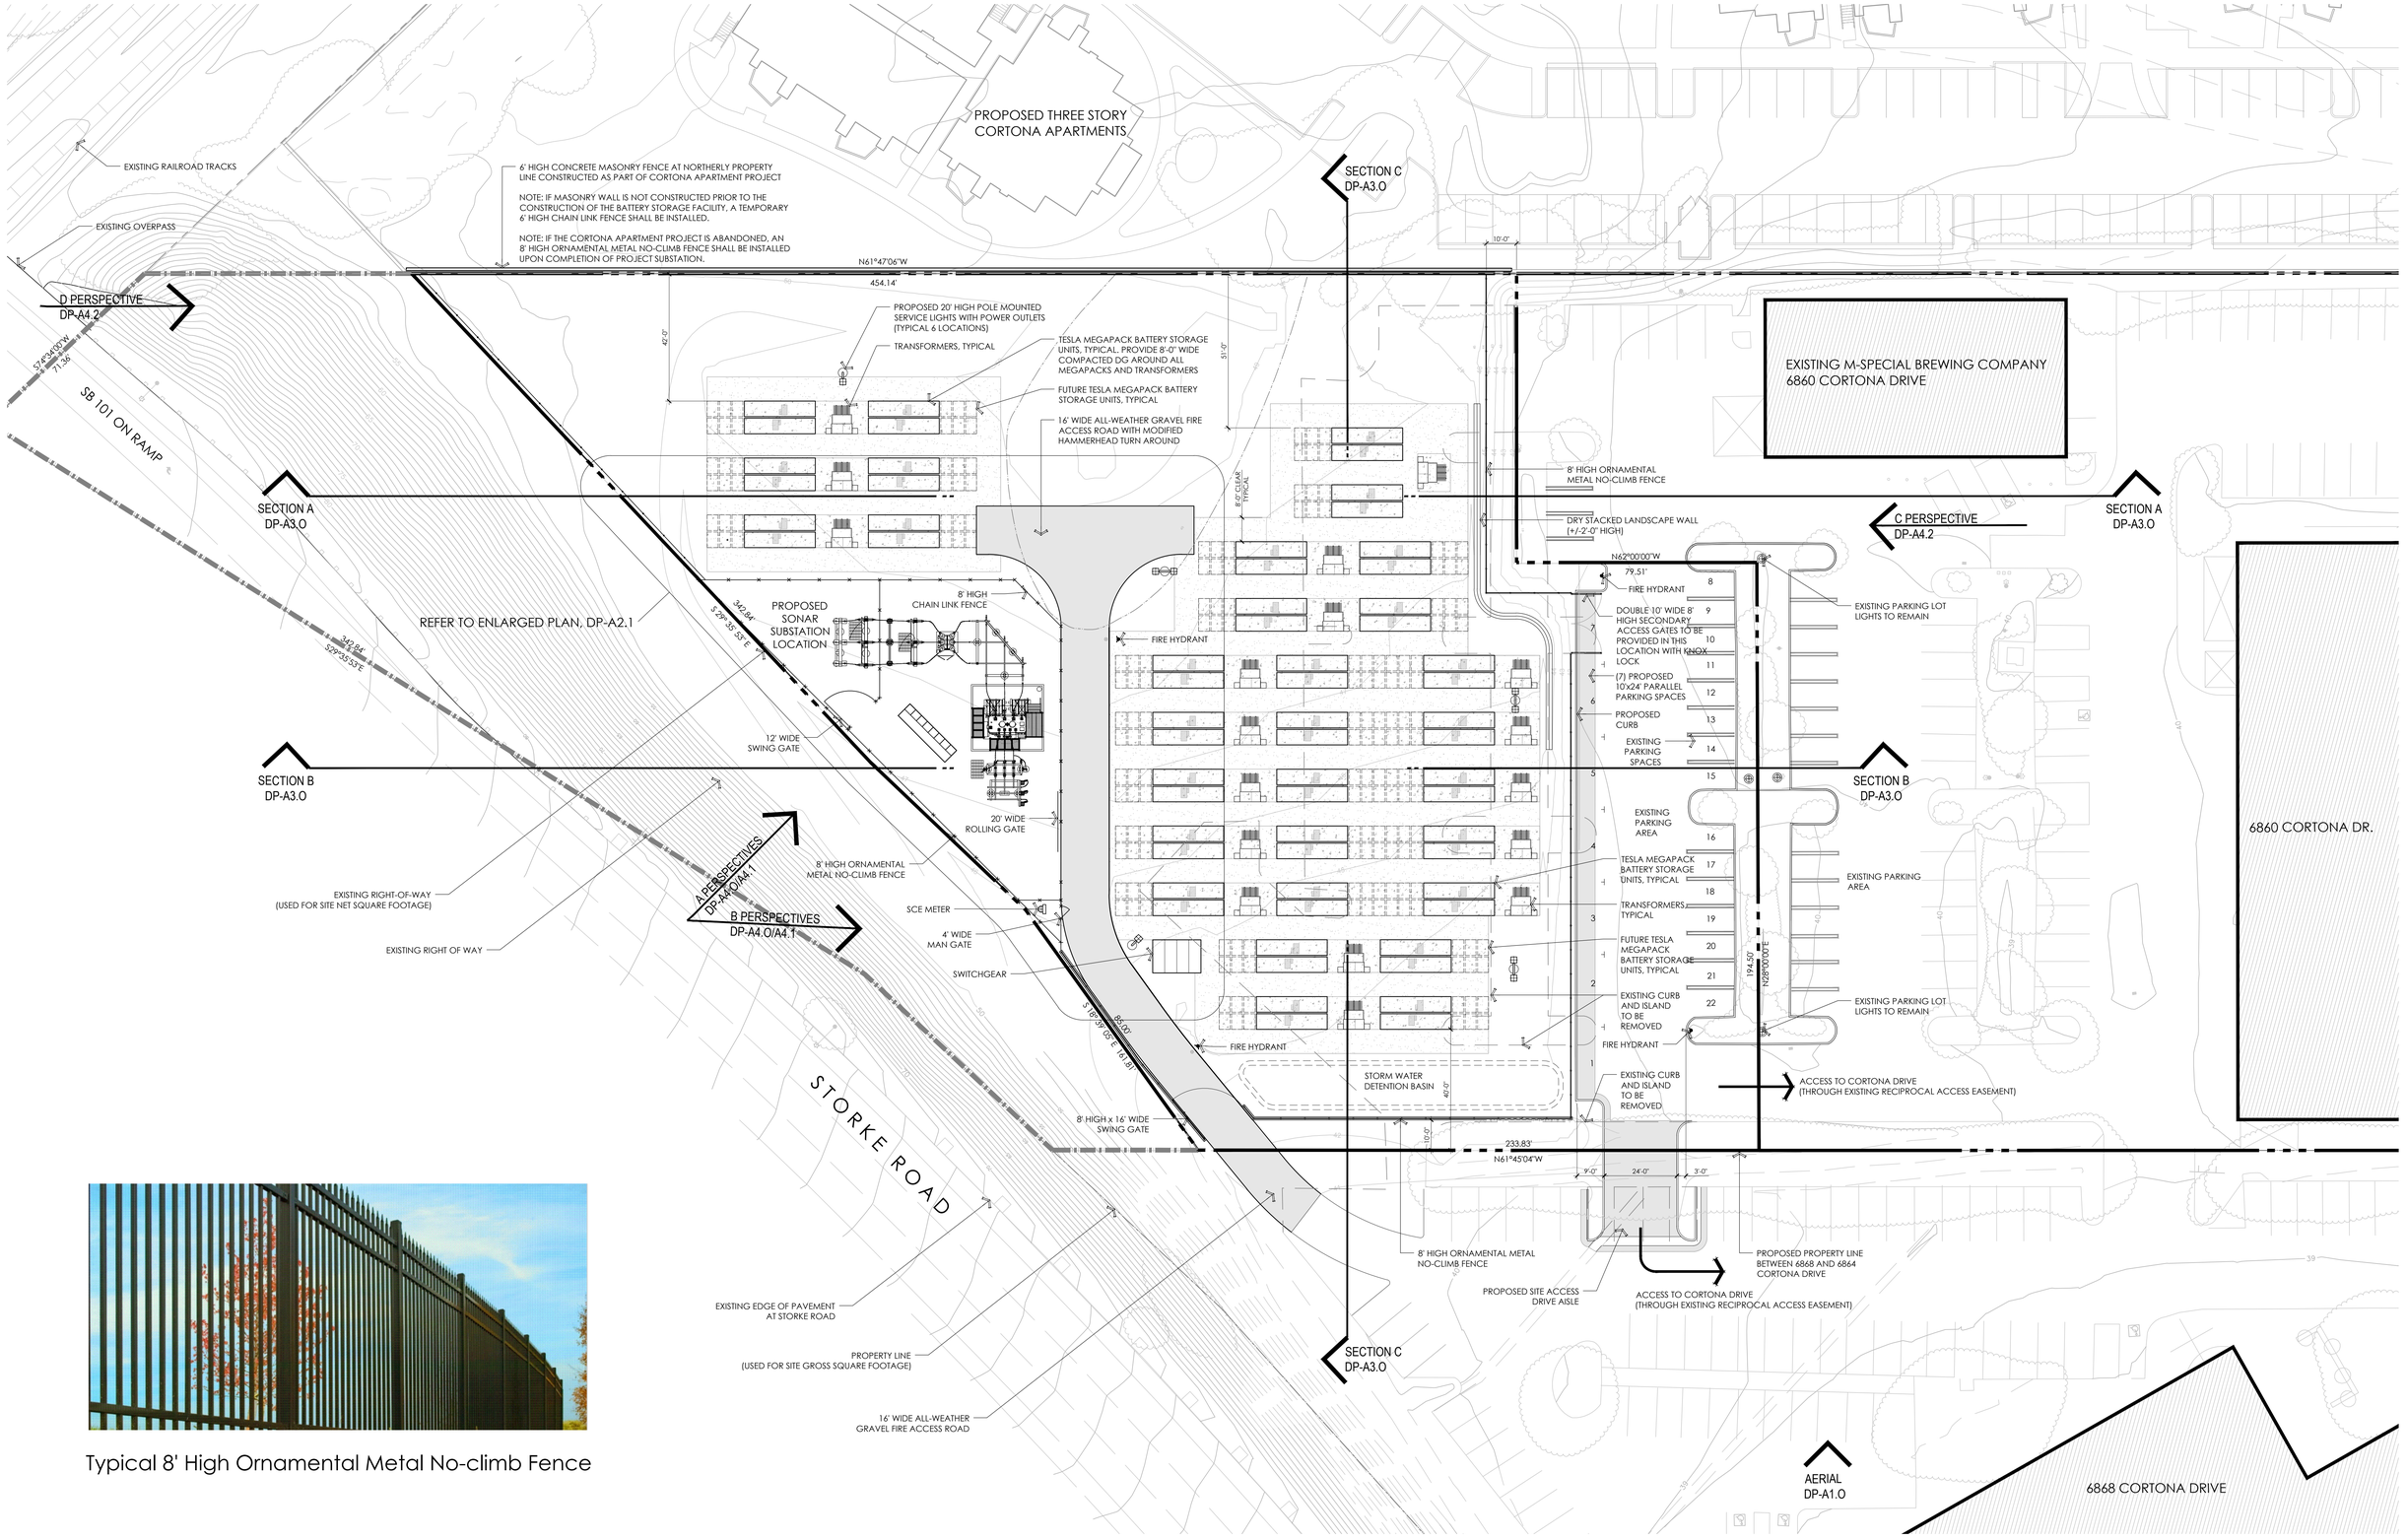

Typical 8' High Ornamental Metal No-climb Fence

ARCHITECTURE
CIVIL ENGINEERING
SURVEYING
711 TANK FARM ROAD, SUITE 100
SAN LUIS OBISPO
CALIFORNIA, 93401
PHONE: (805)544-9700
email: omni@odgla.com
omni DESIGN GROUP

Consultant:

Developer:
AltaGas / Goleta Energy Storage LLC
8614 Westwood Center Drive, Suite 1800
Vienna, Virginia 22182
GOLETA ENERGY STORAGE

Development Plan / Tentative Parcel Map Drawings for:

Goleta Energy Storage
6864 Cortona Drive
Goleta, California 93117

Sheet Title:

Proposed Site Plan

NORTH

Scale: 1" = 20'-0"

0 10 20 40 80 120

Date: January 22, 2021

Project Number: 1199-01-Tesla

Sheet Number:

DP- A2.0

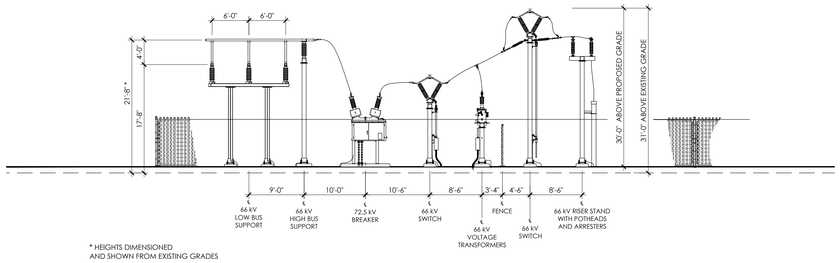

* HEIGHTS DIMENSIONED
AND SHOWN FROM EXISTING GRADES

View from North

N

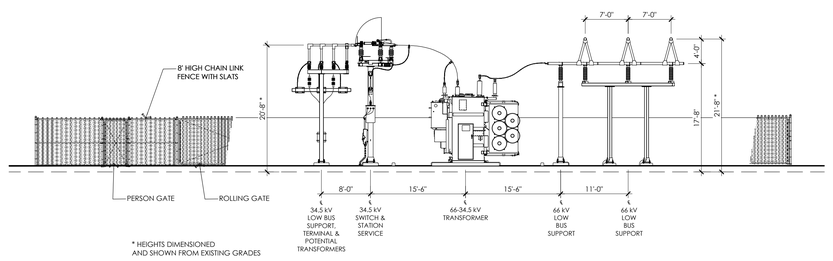

* HEIGHTS DIMENSIONED
AND SHOWN FROM EXISTING GRADES

View from East

E

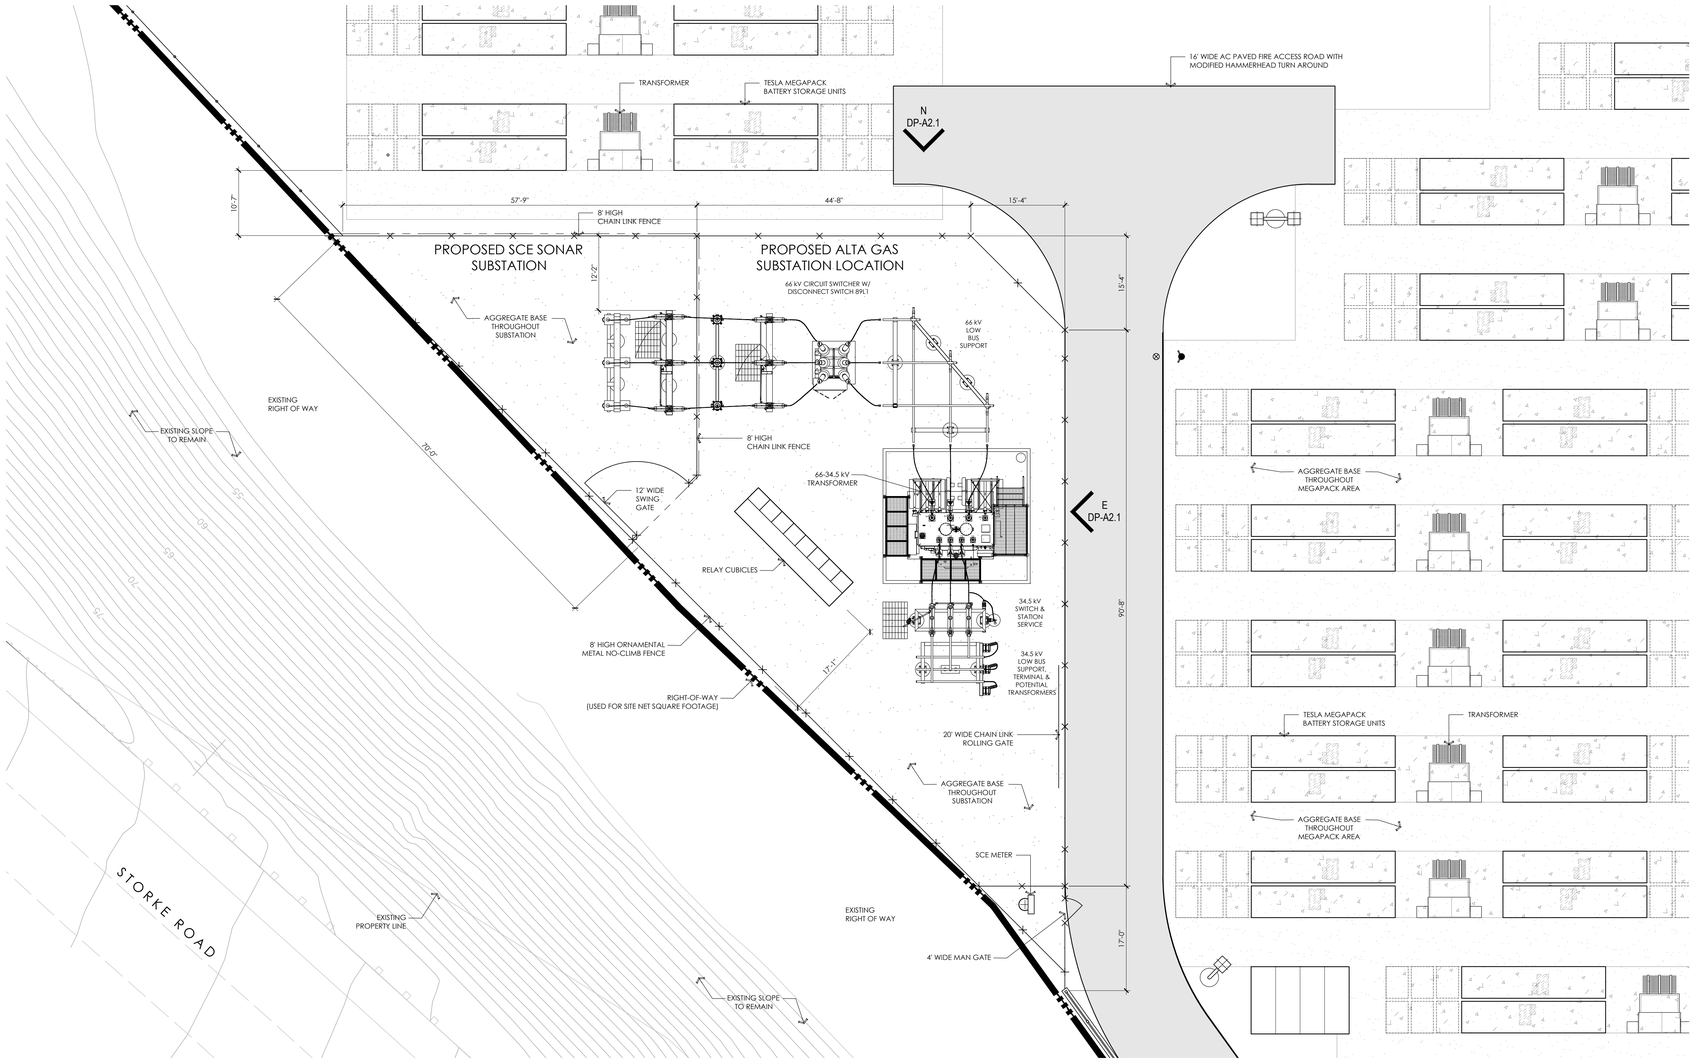

Substation Plan

ARCHITECTURE
CIVIL ENGINEERING
SURVEYING

711 TANK FARM ROAD, SUITE 100
SAN LUIS OBISPO
CALIFORNIA, 93401
PHONE: (805)544-9700
email: omni@odgc.com

omni DESIGN GROUP

Consultant:

"Engineering with Distinction"
ECI ELECTRICAL CONSULTANTS, INC.
BILLINGS, MONTANA

Developer:

GOLETA ENERGY STORAGE

AltaGas / Goleta Energy Storage LLC
8614 Westwood Center Drive, Suite 1800
Vienna, Virginia 22182

Development Plan / Tentative Parcel Map Drawings for:

Goleta Energy Storage
6864 Cortona Drive
Goleta, California 93117

Sheet Title:

Substation Plan

Scale: 1" = 10'-0"

0 10 20 40 80

NORTH

Date: January 22, 2021

Project Number: 1199-01-Tesla

Sheet Number:

DP- A2.1

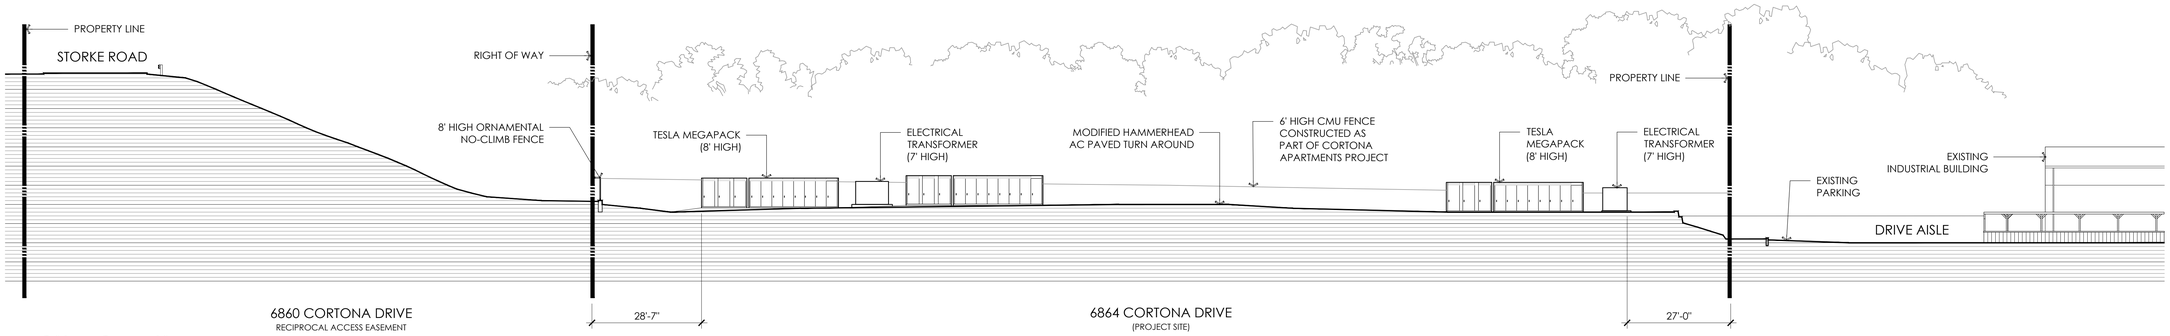

Site Section A

A

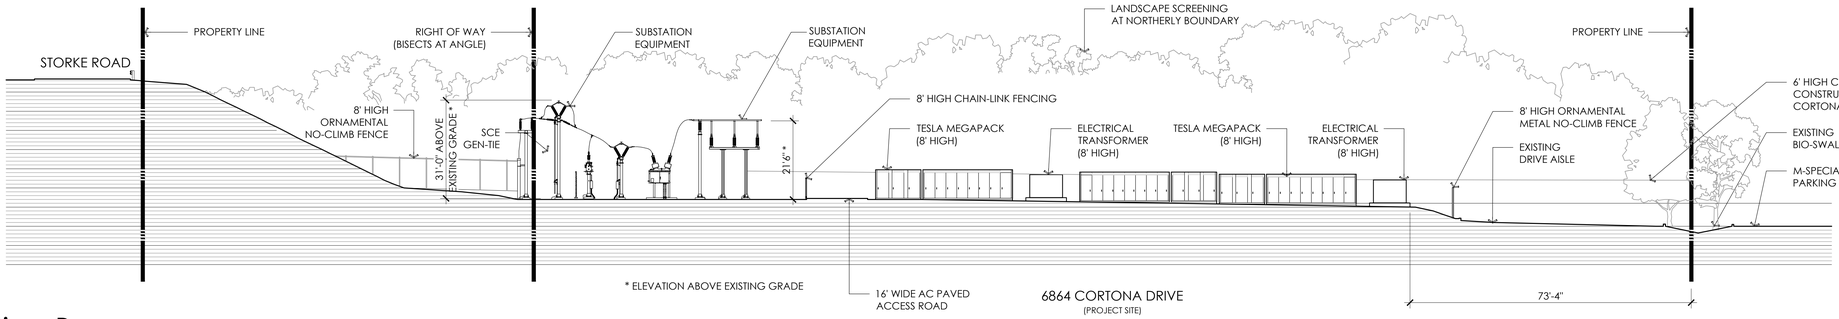

Site Section B

B

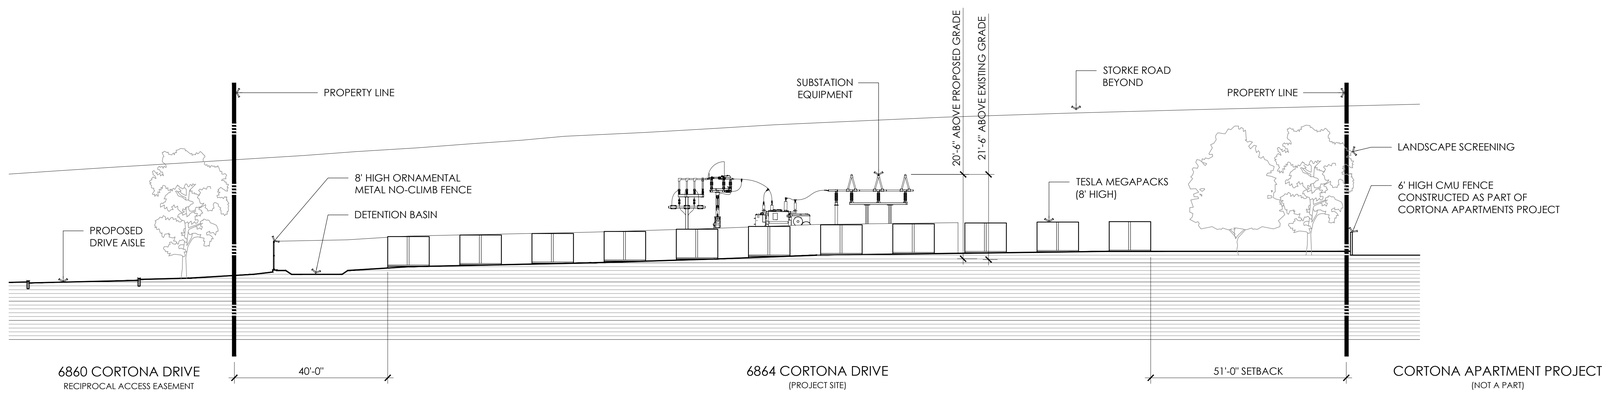

Site Section C

C

ARCHITECTURE
CIVIL ENGINEERING
SURVEYING

711 TANK FARM ROAD, SUITE 100
SAN LUIS OBISPO
CALIFORNIA, 93401
PHONE: (805)544-9700
email: omni@odgslo.com

omni DESIGN GROUP

Consultant:

Developer:

AltaGas / Goleta Energy Storage LLC
8614 Westwood Center Drive, Suite 1800
Vienna, Virginia 22182

Development Plan / Tentative Parcel Map Drawings for:

Goleta Energy Storage
6864 Cortona Drive
Goleta, California 93117

Sheet Title:

Proposed Site Sections

Scale: 1" = 16'-0"

0 8 16 32 64 128

Date: January 22, 2021

Project Number: 1199-01-Tesla

Sheet Number:

DP- A3.0

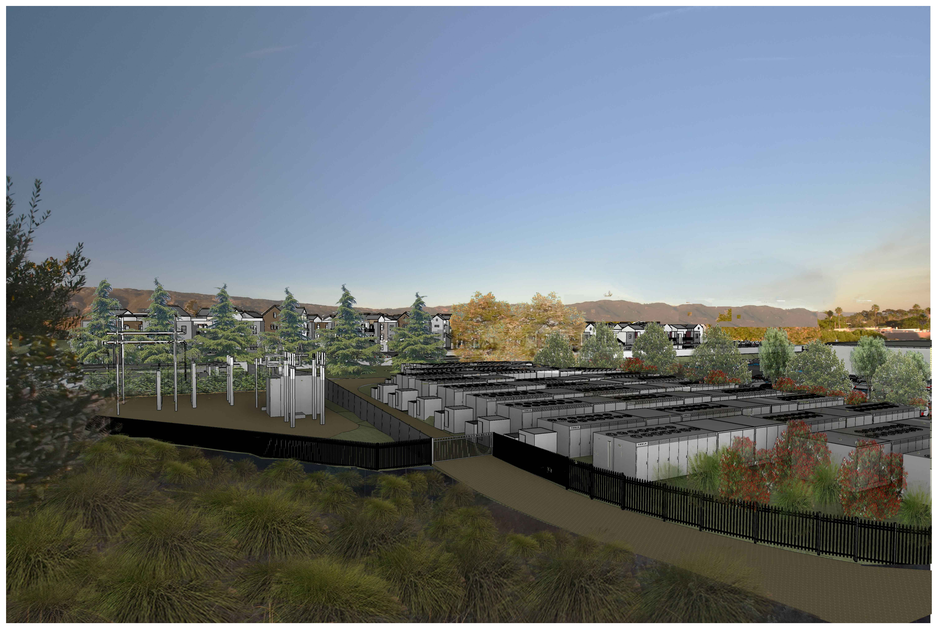

Future View Towards Apartments from Storke

A

Future View Towards Cortona Drive from Storke

B

View Towards Apartments from Storke

A

View Towards Cortona Drive from Storke

B

ARCHITECTURE
CIVIL ENGINEERING
SURVEYING

711 TANK FARM ROAD, SUITE 100
SAN LUIS OBISPO
CALIFORNIA, 93401
PHONE: (805)544-9700
email: omni@odgla.com

omni DESIGN GROUP

Consultant:

Developer:

GOLETA ENERGY STORAGE

AltaGas / Goleta Energy Storage LLC
8614 Westwood Center Drive, Suite 1800
Vienna, Virginia 22182

Development Plan / Tentative Parcel Map Drawings for:

Goleta Energy Storage
6864 Cortona Drive
Goleta, California 93117

Sheet Title:

Perspectives

Not to Scale

Date: January 22, 2021

Project Number: 1199-01-Tesla

Sheet Number:

DP- A4.0

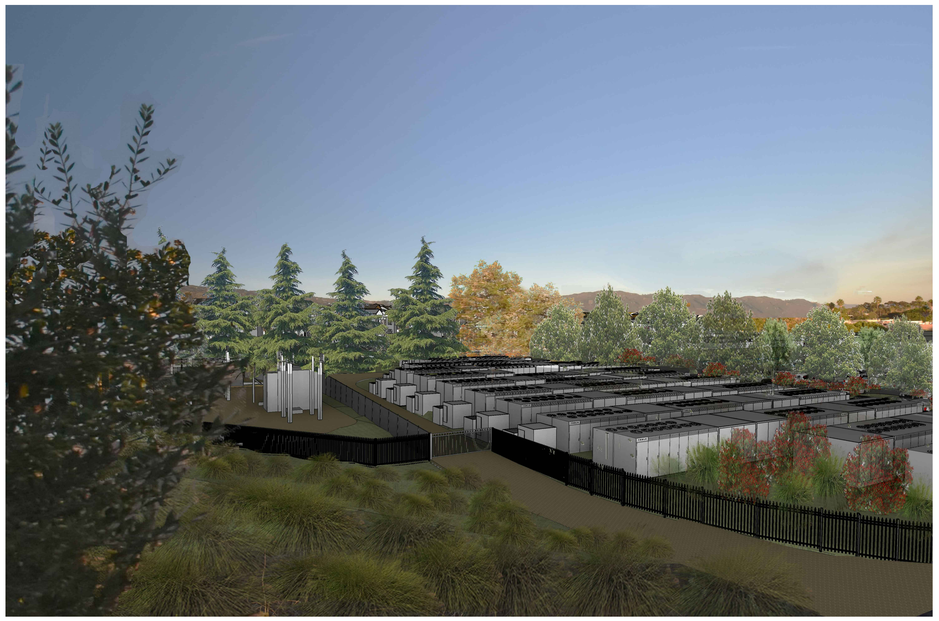

Future View Towards Apartments from Storke - 20 Years

A

Future View Towards Cortona Drive from Storke - 20 Years

B

View Towards Apartments from Storke

A

View Towards Cortona Drive from Storke

B

ARCHITECTURE
CIVIL ENGINEERING
SURVEYING

711 TANK FARM ROAD, SUITE 100
SAN LUIS OBISPO
CALIFORNIA, 93401
PHONE: (805)544-9700
email: omni@odgla.com

omni DESIGN GROUP

Consultant:

Developer:

GOLETA ENERGY STORAGE

AltaGas / Goleta Energy Storage LLC
8614 Westwood Center Drive, Suite 1800
Vienna, Virginia 22182

Development Plan / Tentative Parcel Map Drawings for:

Goleta Energy Storage
6864 Cortona Drive
Goleta, California 93117

Sheet Title:

Perspectives - 20 Years

Not to Scale

Date: January 22, 2021

Project Number: 1199-01-Tesla

Sheet Number:

DP- A4.1

View from M Special Brewing Company Towards Battery Site

C

View from Top of Storke Road Towards Apartments and Battery Site

D

ARCHITECTURE
CIVIL ENGINEERING
SURVEYING

711 TANK FARM ROAD, SUITE 100
SAN LUIS OBISPO
CALIFORNIA, 93401
PHONE: (805)544-9700
email: omni@odgla.com

omni DESIGN GROUP

Consultant:

Developer:

GOLETA ENERGY STORAGE

AltaGas / Goleta Energy Storage LLC
8614 Westwood Center Drive, Suite 1800
Vienna, Virginia 22182

Development Plan / Tentative Parcel Map Drawings for:

Goleta Energy Storage
6864 Cortona Drive
Goleta, California 93117

Sheet Title:

Supplemental Perspectives

Not to Scale

Date: January 22, 2021

Project Number: 1199-01-Tesla

Sheet Number:

DP- A4.2

6864 & 6868 CORTONA DRIVE

CITY OF GOLETA, CALIFORNIA

LIST OF SYMBOLS:

AC	ASPHALTIC CONCRETE
ACP	ASBESTOS CEMENT PIPE
AB	AGGREGATE BASE
BC	BEGIN CURVE
BCR	BEGIN CURB RETURN
BD	BASEMENT DRAIN
BFV	BUTTERFLY VALVE
BM	BENCHMARK
BV	BALL VALVE
BVC	BEGIN VERTICAL CURVE
BW	BACK OF WALK
CIP	CAST IRON PIPE
CJ	CRACK CONTROL JOINT
CL	CLASS
℄ OR C/L	CENTERLINE
CMP	CORRUGATED METAL PIPE
CLR	CLEAR
CMU	CONCRETE MASONRY UNIT
CO	CLEANOUT
CTV	CABLE TELEVISION
DIP	DUCTILE IRON PIPE
D	DRAIN
E	ELECTRICAL
DI	DROP INLET
EC	END CURVE
ECR	END CURB RETURN
EG	EXISTING GRADE
EJ	EXPANSION JOINT
EL	ELEVATION
EP	EDGE OF PAVEMENT
EVC	END VERTICAL CURVE
EW	EACH WAY
EX	EXISTING
FD	FLOOR DRAIN
FF	FINISH FLOOR
FG	FINISH GRADE
FH	FIRE HYDRANT
℄ OR FL	FLOWLINE
FLG	FLANGE
FS	FINISH SURFACE
G	GAS
GB	GRADE BREAK
GM	GAS METER
GSP	GALVANIZED STEEL PIPE
GSV	GAS VALVE
GV	GATE VALVE
HB	HOSE BIB
HP	HIGH POINT
INV	INVERT
L	CURVE LENGTH
LF	LINEAL FEET
MH	MANHOLE
MJ	MECHANICAL JOINT
NIC	NOT INCLUDED IN CONTRACT
OC	ON CENTER
OCEW	ON CENTER EACH WAY
PCC	POINT OF COMPOUND CURVATURE
PI	POINT OF INTERSECTION (OF CURVE TANGENTS)
℄ OR P/L	PROPERTY LINE
PRC	POINT OF REVERSE CURVATURE
PVC	POLY-VINYL CHLORIDE
PV	PLUG VALVE
R	RADIUS
RCP	REINFORCED CONCRETE PIPE
RD	ROOF DRAIN
RG	RETAINING GLAND
RSJ	ROUGH SURFACE JOINT
R/W	RIGHT-OF-WAY
S	SEWER
SD	STORM DRAIN
SL	STREET LIGHT
ST STL	STAINLESS STEEL
STA	STATION
STD DTL	STANDARD DETAIL
T	TELEPHONE
T BLK	THRUST BLOCK
TB	TOP OF BERM
TC	TOP OF CURB
TCN	TOP OF CONCRETE
TD	TOP OF DIKE
TF	TOP OF FOOTING
TG	TOP OF GRATE
TI	TRAFFIC INDEX
TL	TRAFFIC LIGHT
TP	TOP OF PAVEMENT
TYP	TYPICAL
TW	TOP OF WALL
VCP	VITRIFIED CLAY PIPE
VPI	VERTICAL POINT OF INTERSECTION (OF VERTICAL CURVE TANGENTS)
W	WATER
W/	WITH
WD	WALL DRAIN
WM	WATER METER
WV	WATER VALVE
△	DELTA (CURVE CENTRAL ANGLE)
±	APPROXIMATELY
%	PERCENT
<	LESS THAN
>	GREATER THAN

ESTIMATED EARTHWORK QUANTITIES:

CUT: 800 CUBIC YARDS

FILL: 4,000 CUBIC YARDS

NOTE: SHRINKAGE, CONSOLIDATION AND SUBSIDENCE FACTORS AND LOSSES DUE TO CLEARING AND DEMOLITION OPERATIONS ARE NOT INCLUDED. ESTIMATED EARTHWORK QUANTITIES ARE BASED ON THE APPROXIMATE DIFFERENCE BETWEEN EXISTING GRADES AND PROPOSED FINISH GRADES OR PAVEMENT SUBGRADES, AS INDICATED ON THE PLANS, AND SHOULD VARY ACCORDING TO THESE FACTORS AND LOSSES.

CONTRACTOR SHALL ACCEPT OR CONFIRM EXISTING TOPOGRAPHIC INFORMATION, SHALL REVIEW THE SITE AND THE GEOTECHNICAL REPORT(S) AND MAKE HIS OWN INTERPRETATIONS AND CONCLUSIONS WITH RESPECT THERETO, AND SHALL PERFORM AN INDEPENDENT EARTHWORK ESTIMATE ON WHICH TO BASE HIS BID. ONCE GRADING IS STARTED, THE TOPOGRAPHIC INFORMATION HAS BEEN ACCEPTED BY CONTRACTOR.

LEGEND:

DESCRIPTION	EXISTING	PROPOSED
CENTERLINE		
EDGE OF A.C. PAVEMENT		
ELEVATION	100.00 OR (100.00)	100.00
CONCRETE PAVEMENT		
A.C. PAVEMENT		
PROPERTY LINE		
RIGHT-OF-WAY LINE		
EASEMENT LINE		
CONTOURS (MAJOR)	10	10
CONTOURS (MINOR)	12	12
BENCH MARK		
TREE CANOPY		
APPROX. SAW CUT LINE		
LIMIT OF GRADING LINE		
GRADE BREAK LINE		GB
FLOW LINE		
SLOPE LINE		
FENCE		
RETAINING WALL		
WATER	W	W
SEWER	S	S
STORM DRAIN	SD	SD
POWER	E	E
GAS	G	G
TELEPHONE	T	T
CABLE TV	CTV	CTV
MANHOLE	MH	MH
CLEANOUT	CO	CO
WATER METER & LATERAL	W WM	W WM
FIRE HYDRANT		
THRUST BLOCK		
FITTING		
STREET LIGHT		

VICINITY MAP
NOT TO SCALE

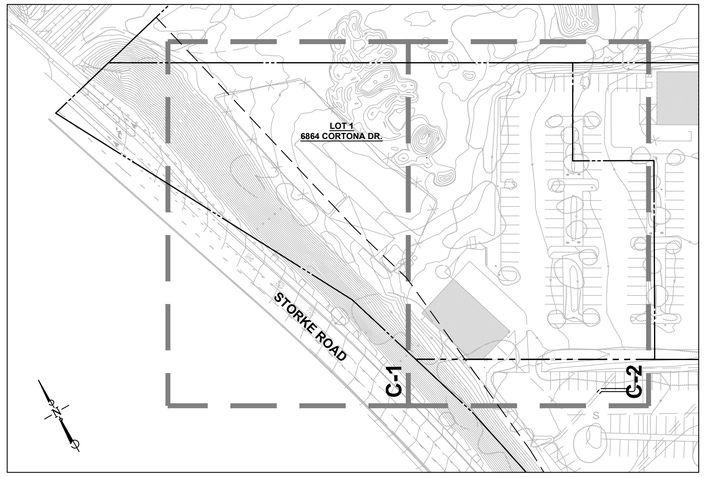

KEY MAP
NOT TO SCALE

NOTES:

1. PROPERTY ADDRESS:

   6868 CORTONA DRIVE
   GOLETA, CA 93117

2. ASSESSOR'S PARCEL NO:

   073-140-027

3. EXISTING PARCEL AREA:

   256,114 SF (5.88 AC.) GROSS
   218,113 SF (5.01 AC.) NET

4. PROPOSED PARCEL AREA:

   LOT 1: 115,771 SF (2.66 AC.) GROSS, 82,176 SF (1.89 AC.) NET
   LOT 2: 140,343 SF (3.22 AC.) GROSS, 135,937 SF (3.12 AC.) NET

5. GENERAL PLAN DESIGNATION:

   I-BP
   BUSINESS PARK

6. ZONING DESIGNATION:

   BP (BUSINESS PARK)

7. UTILITY SERVICES:

WATER SUPPLY:	GOLETA WATER DISTRICT
SEWAGE DISPOSAL:	GOLETA WEST SANITARY DISTRICT
ELECTRICITY:	SOUTHERN CALIFORNIA EDISON
TELEPHONE:	FRONTIER
GAS:	SOUTHERN CALIFORNIA GAS COMPANY
CABLE TV:	COX CABLE OF SANTA BARBARA

8. ACCESS:

   LOT WILL BE ACCESSIBLE FROM CORTONA DRIVE.

9. BOUNDARY:

   BOUNDARY IS PER RECORD OF SURVEY BOOK 118, PAGE 88 PER PROVIDED WATERS LAND SURVEYING MAP ROTATED TO NAD 83 (01°22'47").

10. TOPOGRAPHY:

    AERIAL DATA PROVIDED BY CENTRAL COAST AERIAL MAPPING DATED 08-24-2016 SUPPLEMENTED WITH FIELD SURVEY PROVIDED BY CARDENAS & ASSOCIATES, INC. DATED 12-22-2016.

11. BASIS OF BEARINGS:

    HORIZONTAL COORDINATE BASIS IS NAD 83 (1991.35) PER RECORD OF SURVEY BOOK 170, PAGES 47-49 PER STA 2002.
    VERTICAL DATUM IS NAVD 88 PER RECORD OF SURVEY BOOK 170, PAGES 47-49 PER STA 2002. ELEVATION = 12.93'.

12. BENCHMARK:

    LOCATED AT SOUTH SIDE OF FIRE STATION NO. 8 AT THE END OF HARLEY PLACE ON TOP OF CURB. ELEVATION = 12.93 FEET

LEGAL DESCRIPTION:

PARCEL ONE:

LOT 6 OF TRACT 10,212, IN THE COUNTY OF SANTA BARBARA, STATE OF CALIFORNIA, AS SHOWN ON THE MAP FILED IN THE OFFICE OF THE COUNTY RECORDER OF SAID COUNTY, IN MAP BOOK 58, PAGE 26, AND A PORTION OF PARCEL 1 THE COUNTY OF SANTA BARBARA, STATE OF CALIFORNIA, AS SHOWN ON THE MAP FILED IN THE OFFICE OF THE COUNTY RECORDER OF SAID COUNTY, IN BOOK 118 PAGE 88 OF RECORD OF SURVEYS, DESCRIBED AS FOLLOWS:

BEGINNING AT THE MOST NORTHEASTERLY CORNER OF LOT 6 AS SHOWN ON SAID MAP, THENCE, ALONG THE NORTHWESTERLY LINE OF SAID LOT 6,

1ST NORTH 61°45'04" WEST 349.29 FEET; THENCE, LEAVING SAID NORTHWESTERLY LINE,

2ND NORTH 28°00'00" EAST 194.50 FEET; THENCE,

3RD NORTH 62°00'00" WEST 79.51 FEET; THENCE,

4TH NORTH 28°12'54" EAST 95.94 FEET TO THE NORTHEASTERLY LINE OF SAID PARCEL 1; THENCE ALONG SAID NORTHEASTERLY LINE,

5TH NORTH 61°47'06" WEST 454.14 FEET; THENCE,

6TH SOUTH 74°34'00" WEST 71.36 FEET TO THE MOST WESTERLY CORNER OF PARCEL 1; THENCE,

7TH SOUTH 29°35'53" EAST 342.84 FEET; THENCE,

8TH SOUTH 18°39'05" EAST 161.81 FEET; THENCE,

9TH SOUTH 13°38'31" EAST 237.74 FEET; THENCE,

10TH SOUTH 00°21'59" EAST 175.95 FEET; THENCE,

11TH NORTH 88°36'30" EAST 393.55 FEET, SAID POINT ALSO BEING ON THE WESTERLY LINE OF CORTONA DRIVE AS SHOWN ON SAID MAP; THENCE,

12TH NORTH 01°23'30" WEST 30.00 FEET, SAID POINT ALSO BEING ON THE WESTERLY LINE OF CORTONA DRIVE AS SHOWN ON SAID MAP AND BEGINNING OF A TANGENT CURVE CONCAVE NORTHEASTERLY, HAVING A RADIUS OF 330.00 FEET; THENCE ALONG SAID CURVE

13TH NORTHERLY AN ARC LENGTH OF 170.72 FEET, THROUGH A CENTRAL ANGLE OF 29°38'26" TO THE POINT OF BEGINNING.

SAID LAND IS SHOWN AS PARCEL 2 IN THAT CERTAIN LOT LINE ADJUSTMENT NUMBER 05-171-LLA, RECORDED MARCH 13, 2009 AS INSTRUMENT NO. 2009-13689 OF OFFICIAL RECORDS.

EXCEPTING THEREFROM ALL OIL, GAS AND OTHER HYDROCARBON SUBSTANCES AND OTHER MINERALS AND MINERAL RIGHTS IN AND BENEATH SAID LAND, PROVIDED, HOWEVER, THAT GRANTOR ON ITS OWN BEHALF AND ON BEHALF OF THE GRANTEES NAMED IN THAT CERTAIN DEED DATED MARCH 11, 1957, EXECUTED BY THOMAS B. BISHOP COMPANY, A CORPORATION TO ANNA H. BISHOP, ET AL., RECORDED MARCH 14, 1957 AS INSTRUMENT NO. 5115 IN BOOK 1435, PAGE 85 OF OFFICIAL RECORDS, RECORDS OF SAID COUNTY, THEIR SUCCESSORS AND ASSIGNS, DOES HEREBY WAIVE AND RELINQUISH ALL RIGHTS TO ENTER UPON THE SURFACE OF SAID LAND AND ANY PORTION OF THE SUBSURFACE THEREOF TO A DEPTH OF 500 FEET BELOW SAID SURFACE

PARCEL TWO:

THOSE EASEMENTS CREATED BY THAT CERTAIN DOCUMENT ENTITLED "DECLARATION OF ESTABLISHMENT OF PROTECTIVE COVENANTS, CONDITIONS AND RESTRICTIONS AND EASEMENT AGREEMENT CONTAINING RECIPROCAL GRANTS OF EASEMENTS FOR DRIVEWAY USE AND ACCESS" RECORDED OCTOBER 29, 2004 AS INSTRUMENT NO. 2004-114680 OF OFFICIAL RECORDS, DEFINED AND DESCRIBED AS EXHIBITS E, E-1, H, H-1 OF SAID DOCUMENT.

OWNER:
CORTONA INVESTORS LLC, C/O DAKETTA PACIFIC
3832 W. BIDDISON STREET
FORT WORTH, TX 76109
(805) 681-0788

CIVIL ENGINEER:
ROBERT SCHMIDT
FLOWERS & ASSOCIATES, INC.
201 N. CALLE CESAR CHAVEZ. SUITE 100
SANTA BARBARA, CA 93103
(805) 966-2224

SURVEYOR:
WATERS CARDENAS LAND SURVEYING, INC.
5553 HOLLISTER AVE. #7
GOLETA, CA 93117
(805) 967-4416

OWNER AND SUBDIVIDER'S CERTIFICATE:

WE HEREBY APPLY FOR THE APPROVAL OF THE DIVISION OF REAL PROPERTY AS SHOWN ON THIS MAP AND CERTIFY THAT WE ARE THE OWNERS OF RECORD OR THE AUTHORIZED AGENT OF THE LEGAL OWNER AND THAT THE INFORMATION SHOWN HEREON IS TRUE AND CORRECT TO THE BEST OF OUR KNOWLEDGE AND BELIEF.

SIGNED: _____ DATE: _____

PRINTED NAME: _____

STREET: _____

CITY: _____ STATE: _____ ZIP: _____

SHEET INDEX:

SHEET NO.		GENERAL DESCRIPTION
1	G-1	TITLE SHEET
2	TM-1	TENTATIVE SUBDIVISION MAP
3	C-1	PRELIMINARY GRADING PLAN
4	C-2	PRELIMINARY GRADING PLAN
5	C-3	PRELIMINARY SECTIONS
6	C-4	OFFSITE IMPROVEMENT PLANS
7	C-5	LOT 2 EXISTING CONDITIONS PLAN
8	C-6	STORKE ROAD UTILITY PLAN
9	U-1	PRELIMINARY UTILITY PLAN

ARCHITECTURE
CIVIL ENGINEERING
SURVEYING
711 TANK FARM ROAD, SUITE 100
SAN LUIS OBISPO
CALIFORNIA, 93401
PHONE: (805)544-9700
email: omni@odgslo.com
omni DESIGN GROUP

Consultant:

REGISTERED PROFESSIONAL ENGINEER ROBERT A. SCHMIDT 35335 CIVIL STATE OF CALIFORNIA
PRELIMINARY NOT FOR CONSTRUCTION

F&A
FLOWERS & ASSOCIATES, INC.
CIVIL ENGINEERING • PLANNING
CONSTRUCTION ENGINEERING
201 North Calle Cesar Chavez, Suite 100
Santa Barbara, CA 93103
Phone: 805.966.2224 | Fax: 805.965.3372

Developer:

GOLETA ENERGY STORAGE
AltaGas / Goleta Energy Storage LLC
8614 Westwood Center Drive, Suite 1800
Vienna, Virginia 22182

Development Plan / Tentative Parcel Map Drawings for:

Goleta Energy Storage
6864 Cortona Drive
Goleta, California 93117

Sheet Title:

TITLE SHEET

Date: January 22, 2021

Project Number: 1199-01-Tesla

Sheet Number:

G-1

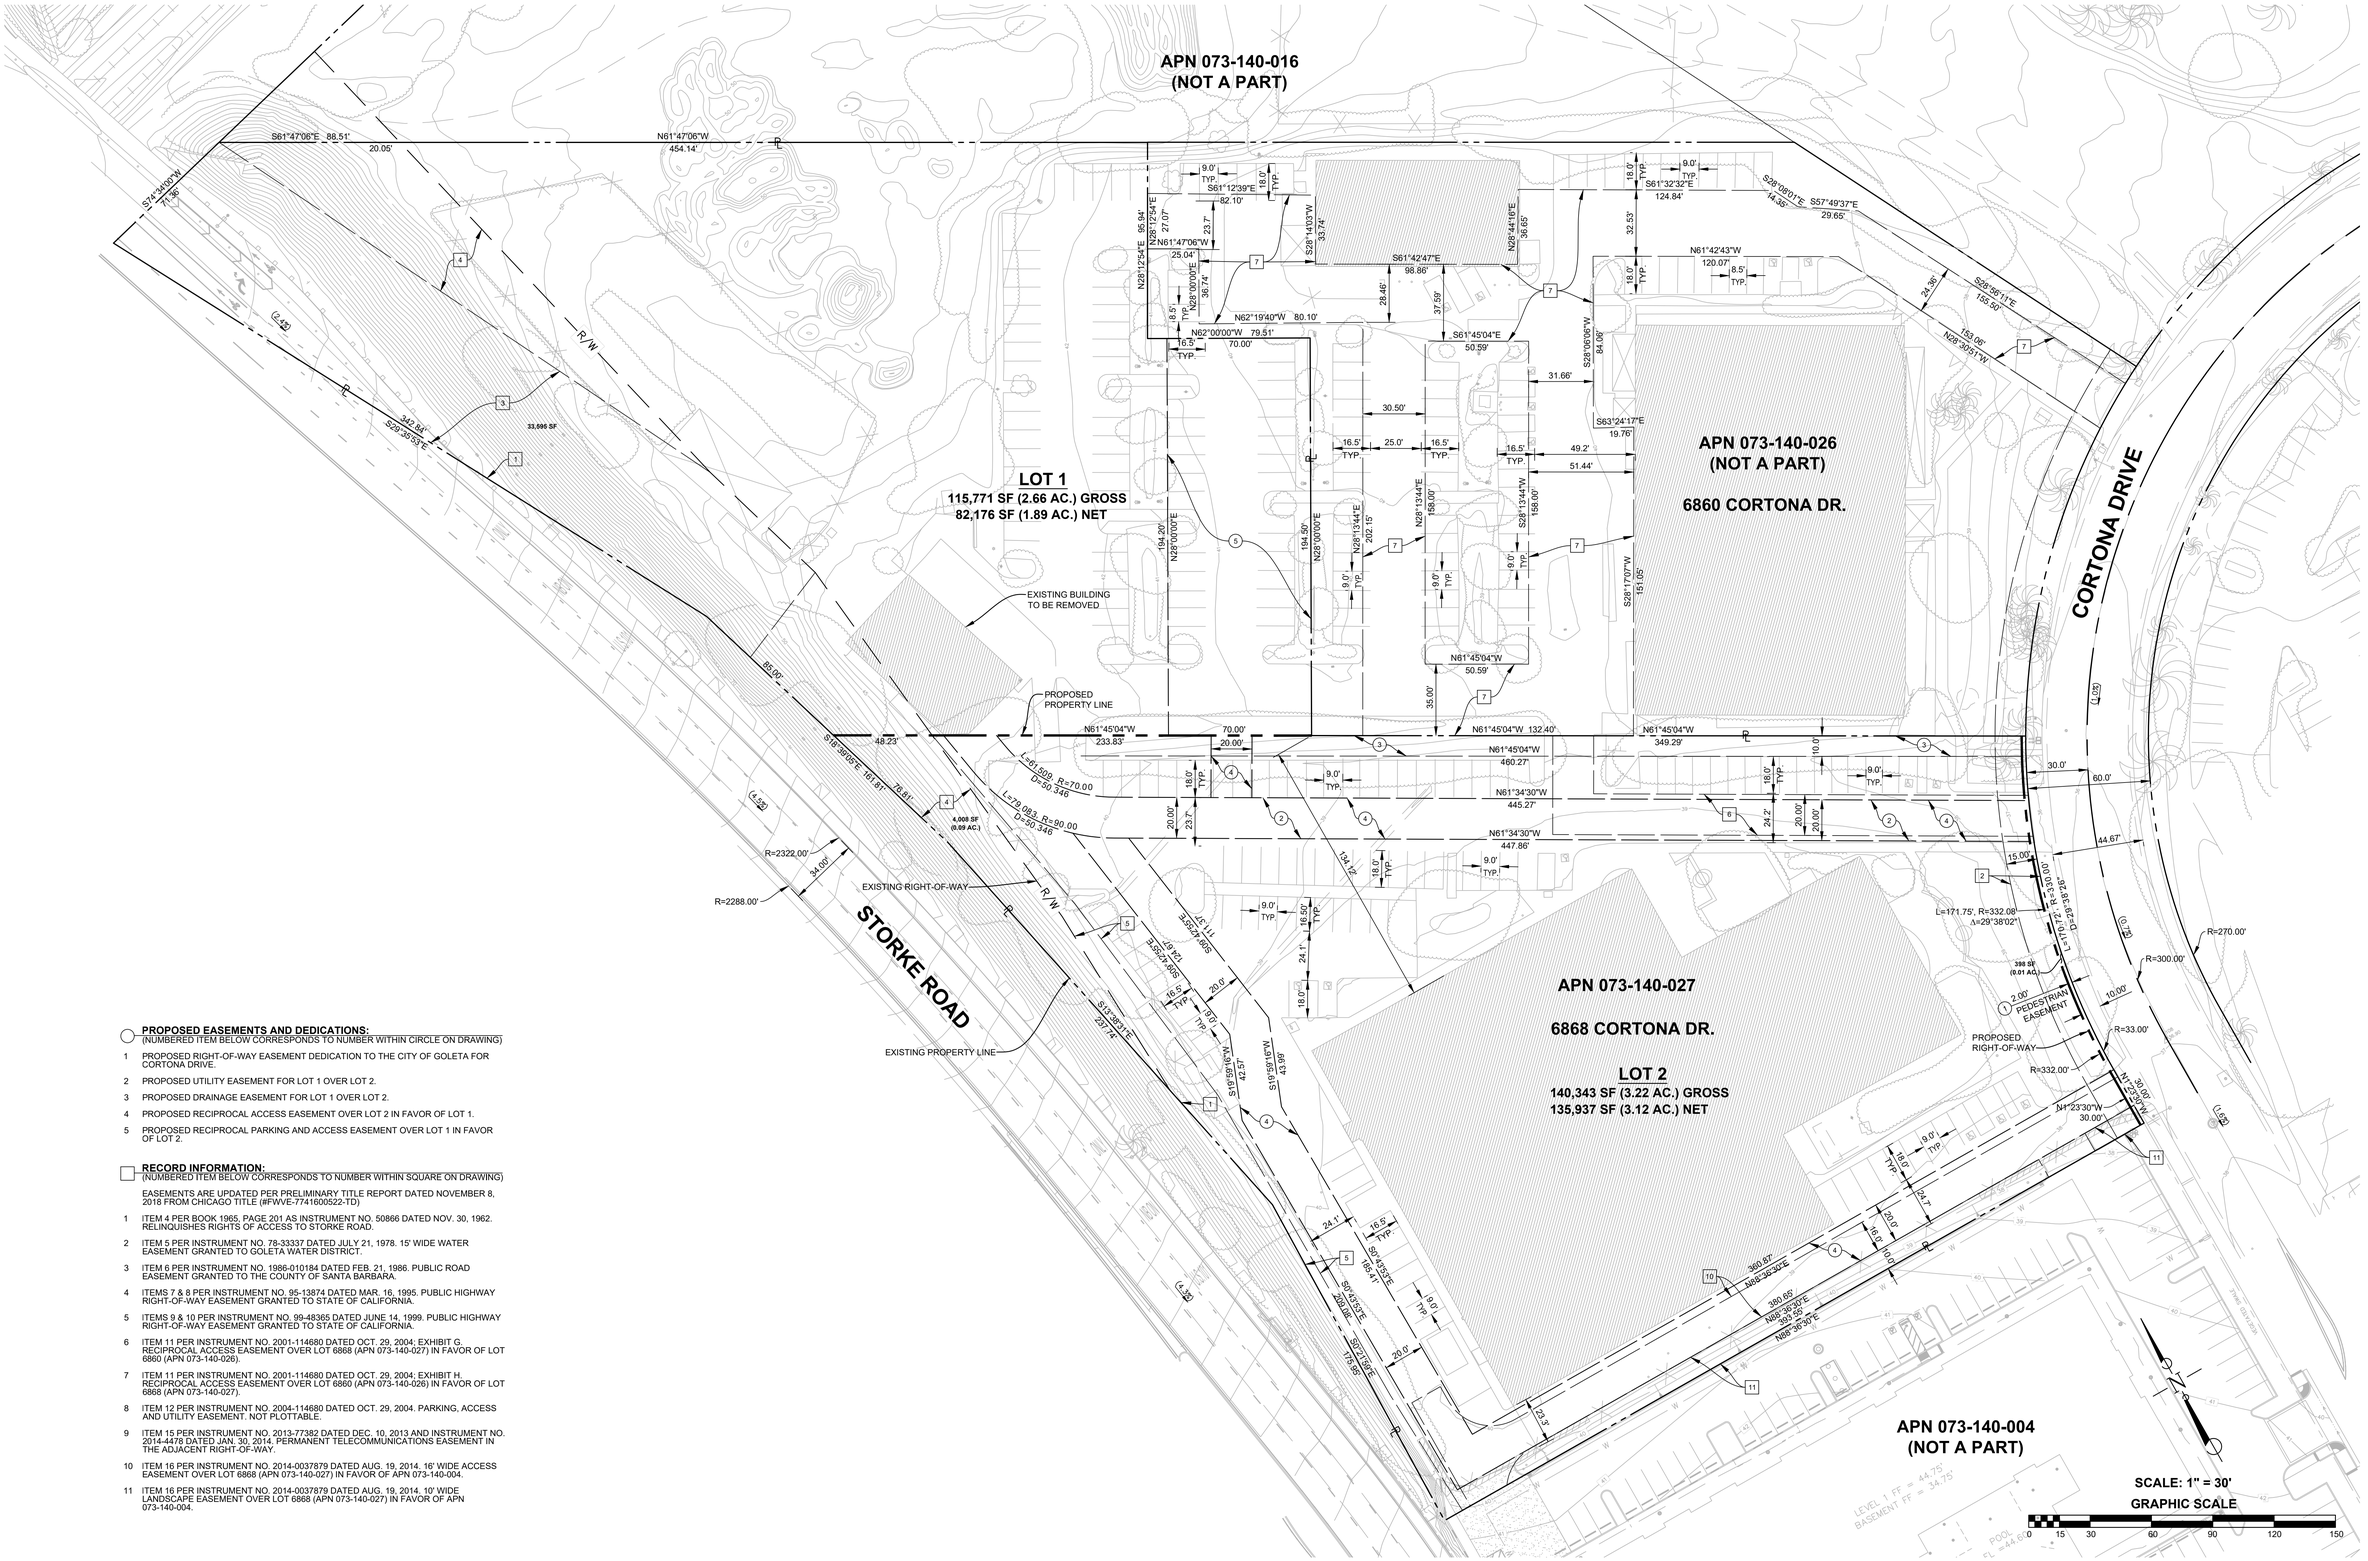

PROPOSED EASEMENTS AND DEDICATIONS:
(NUMBERED ITEM BELOW CORRESPONDS TO NUMBER WITHIN CIRCLE ON DRAWING)

1. PROPOSED RIGHT-OF-WAY EASEMENT DEDICATION TO THE CITY OF GOLETA FOR CORTONA DRIVE.
2. PROPOSED UTILITY EASEMENT FOR LOT 1 OVER LOT 2.
3. PROPOSED DRAINAGE EASEMENT FOR LOT 1 OVER LOT 2.
4. PROPOSED RECIPROCAL ACCESS EASEMENT OVER LOT 2 IN FAVOR OF LOT 1.
5. PROPOSED RECIPROCAL PARKING AND ACCESS EASEMENT OVER LOT 1 IN FAVOR OF LOT 2.

RECORD INFORMATION:
(NUMBERED ITEM BELOW CORRESPONDS TO NUMBER WITHIN SQUARE ON DRAWING)

EASEMENTS ARE UPDATED PER PRELIMINARY TITLE REPORT DATED NOVEMBER 8, 2018 FROM CHICAGO TITLE (#FWVE-7741600522-TD)

1. ITEM 4 PER BOOK 1965, PAGE 201 AS INSTRUMENT NO. 50866 DATED NOV. 30, 1962. RELINQUISHES RIGHTS OF ACCESS TO STORKE ROAD.
2. ITEM 5 PER INSTRUMENT NO. 78-33337 DATED JULY 21, 1978. 15' WIDE WATER EASEMENT GRANTED TO GOLETA WATER DISTRICT.
3. ITEM 6 PER INSTRUMENT NO. 1986-010184 DATED FEB. 21, 1986. PUBLIC ROAD EASEMENT GRANTED TO THE COUNTY OF SANTA BARBARA.
4. ITEMS 7 & 8 PER INSTRUMENT NO. 95-13874 DATED MAR. 16, 1995. PUBLIC HIGHWAY RIGHT-OF-WAY EASEMENT GRANTED TO STATE OF CALIFORNIA.
5. ITEMS 9 & 10 PER INSTRUMENT NO. 99-48365 DATED JUNE 14, 1999. PUBLIC HIGHWAY RIGHT-OF-WAY EASEMENT GRANTED TO STATE OF CALIFORNIA.
6. ITEM 11 PER INSTRUMENT NO. 2001-114680 DATED OCT. 29, 2004; EXHIBIT G. RECIPROCAL ACCESS EASEMENT OVER LOT 6868 (APN 073-140-027) IN FAVOR OF LOT 6860 (APN 073-140-026).
7. ITEM 11 PER INSTRUMENT NO. 2001-114680 DATED OCT. 29, 2004; EXHIBIT H. RECIPROCAL ACCESS EASEMENT OVER LOT 6860 (APN 073-140-026) IN FAVOR OF LOT 6868 (APN 073-140-027).
8. ITEM 12 PER INSTRUMENT NO. 2004-114680 DATED OCT. 29, 2004. PARKING, ACCESS AND UTILITY EASEMENT. NOT PLOTTABLE.
9. ITEM 15 PER INSTRUMENT NO. 2013-77382 DATED DEC. 10, 2013 AND INSTRUMENT NO. 2014-4478 DATED JAN. 30, 2014. PERMANENT TELECOMMUNICATIONS EASEMENT IN THE ADJACENT RIGHT-OF-WAY.
10. ITEM 16 PER INSTRUMENT NO. 2014-0037879 DATED AUG. 19, 2014. 16' WIDE ACCESS EASEMENT OVER LOT 6868 (APN 073-140-027) IN FAVOR OF APN 073-140-004.
11. ITEM 16 PER INSTRUMENT NO. 2014-0037879 DATED AUG. 19, 2014. 10' WIDE LANDSCAPE EASEMENT OVER LOT 6868 (APN 073-140-027) IN FAVOR OF APN 073-140-004.

ARCHITECTURE
CIVIL ENGINEERING
SURVEYING
711 TANK FARM ROAD, SUITE 100
SAN LUIS OBISPO
CALIFORNIA, 93401
PHONE: (805)544-9700
email: omni@odgp.com
omni DESIGN GROUP

Consultant:

REGISTERED PROFESSIONAL ENGINEER ROBERT A. KEIL No. C 35135 CIVIL STATE OF CALIFORNIA
PRELIMINARY NOT FOR CONSTRUCTION

F&A
FLOWERS & ASSOCIATES, INC.
CIVIL ENGINEERING • PLANNING
CONSTRUCTION ENGINEERING
201 North Calle Cesar Chavez, Suite 100
Santa Barbara, CA 93103
Phone: 805.966.2224 | Fax 805.965.3372

GOLETA ENERGY STORAGE

Developer:
AltaGas / Goleta Energy Storage LLC
8614 Westwood Center Drive, Suite 1800
Vienna, Virginia 22182

Development Plan / Tentative Parcel Map Drawings for:
Goleta Energy Storage
6864 Cortona Drive
Goleta, California 93117

Sheet Title:
TENTATIVE SUBDIVISION MAP
PARCEL MAP No. 32,061

Date: January 22, 2021
Project Number: 1199-01-Tesla
Sheet Number:
TM-1

SCALE: 1" = 10'

GRAPHIC SCALE

0 5 10 20 30 40 50

SPECIFIC CONSTRUCTION NOTES THIS SHEET:
(NUMBERED ITEM BELOW CORRESPONDS TO NUMBER WITHIN HEXAGON ON DRAWING)

1 PROTECT EXISTING IMPROVEMENTS.
2 SAWCUT EXISTING PAVEMENT.
3 PROPOSED AC PAVEMENT.
4 PROPOSED 6" CONCRETE CURB.
5 PROPOSED TESLA MEGAPACKS BY OTHERS.
6 PROPOSED FENCE AND / OR GATE PER ARCHITECT.
7 PROPOSED LIGHT FIXTURE PER ARCHITECT.
8 PROPOSED PAVEMENT MARKINGS.
9 PROPOSED EARTHEN GRADED SWALE.
10 PROPOSED LANDSCAPE AREA PER LANDSCAPE ARCHITECT.
11 PROPOSED STORM DRAIN CATCH BASIN.
12 PROPOSED STORM DRAIN LINE.
13 PROPOSED DETENTION BASIN.
14 PROPOSED SWITCHGEAR BY OTHERS.
15 PROPOSED ELECTRICAL FACILITIES PER OTHERS.
16 PROPOSED TRANSFORMER PER OTHERS.
17 PROPOSED ROCK RIP RAP.
18 EXISTING BIO-SWALE.
19 PROPOSED 6" CONCRETE CURB WITH 18" GUTTER.
20 PROPOSED 3' WIDE CONCRETE RIBBON GUTTER.
21 EXISTING TREES TO BE REMOVED.
22 PROPOSED GRAVEL BASE DRIVEWAY.
23 PROPOSED 1' TALL RETAINING WALL.
24 PROPOSED 2' TALL LANDSCAPE GRAVITY WALL.
25 PROPOSED GRAVEL BASE ACCESS AISLE.

STORKE ROAD (PUBLIC)

EXISTING P/L

EXISTING GUARD RAIL

EXISTING RIGHT-OF-WAY

APPROXIMATE LIMITS OF GRADING, TYPICAL

PROPOSED PROPERTY LINE

LOT 1

MATCHLINE - SHEET C-2

IMPORTANT NOTICE

ALL UTILITY LOCATIONS ARE APPROXIMATE CONTRACTOR IS TO NOTIFY UNDERGROUND SERVICE ALERT TWO WORKING DAYS PRIOR TO STARTING ANY EXCAVATION OR RESURFACING.

CALL TOLL FREE 1-800-422-4133

ARCHITECTURE
CIVIL ENGINEERING
SURVEYING
711 TANK FARM ROAD, SUITE 100
SAN LUIS OBISPO
CALIFORNIA, 93401
PHONE: (805)544-9700
email: omni@odgdc.com
omni DESIGN GROUP

Consultant:
REGISTERED PROFESSIONAL ENGINEER ROBERT A. ARP No. 72135 CIVIL STATE OF CALIFORNIA
PRELIMINARY NOT FOR CONSTRUCTION
F&A
FLOWERS & ASSOCIATES, INC.
CIVIL ENGINEERING • PLANNING
CONSTRUCTION ENGINEERING
201 North Calle Cesar Chavez, Suite 100
Santa Barbara, CA 93103
Phone: 805.966.2224 | Fax: 805.965.3372

Developer:
GOLETA ENERGY STORAGE
AltaGas / Goleta Energy Storage LLC
8614 Westwood Center Drive, Suite 1800
Vienna, Virginia 22182

Development Plan / Tentative Parcel Map Drawings for:
Goleta Energy Storage
6864 Cortona Drive
Goleta, California 93117

Sheet Title:
PRELIMINARY GRADING PLAN

Date: January 22, 2021
Project Number: 1199-01-Tesla
Sheet Number:
C-1

IMAGE_FILE: \\Systems1\Share\Shared\2021\ACADDWG\0_Blocks\FSALS-SIS BLOCKS.RVT_STAMP_1.dwt
xref 1SS_SHPE [X:\2019\1901\ACAD\SHPE\1910_SHPE.dwg]
xref 1912-ZA BASEMAP [X:\2019\1901\ACAD\ZA_DESIGN\1912_ZA_BASEMAP.dwg]
xref 1912-ZA DESIGN [X:\2019\1901\ACAD\ZA_DESIGN\1912-ZA DESIGN.dwg]
xref 1912-ZA-TOPO [X:\2019\1901\ACAD\TOPO\1912_ZA_TOPO

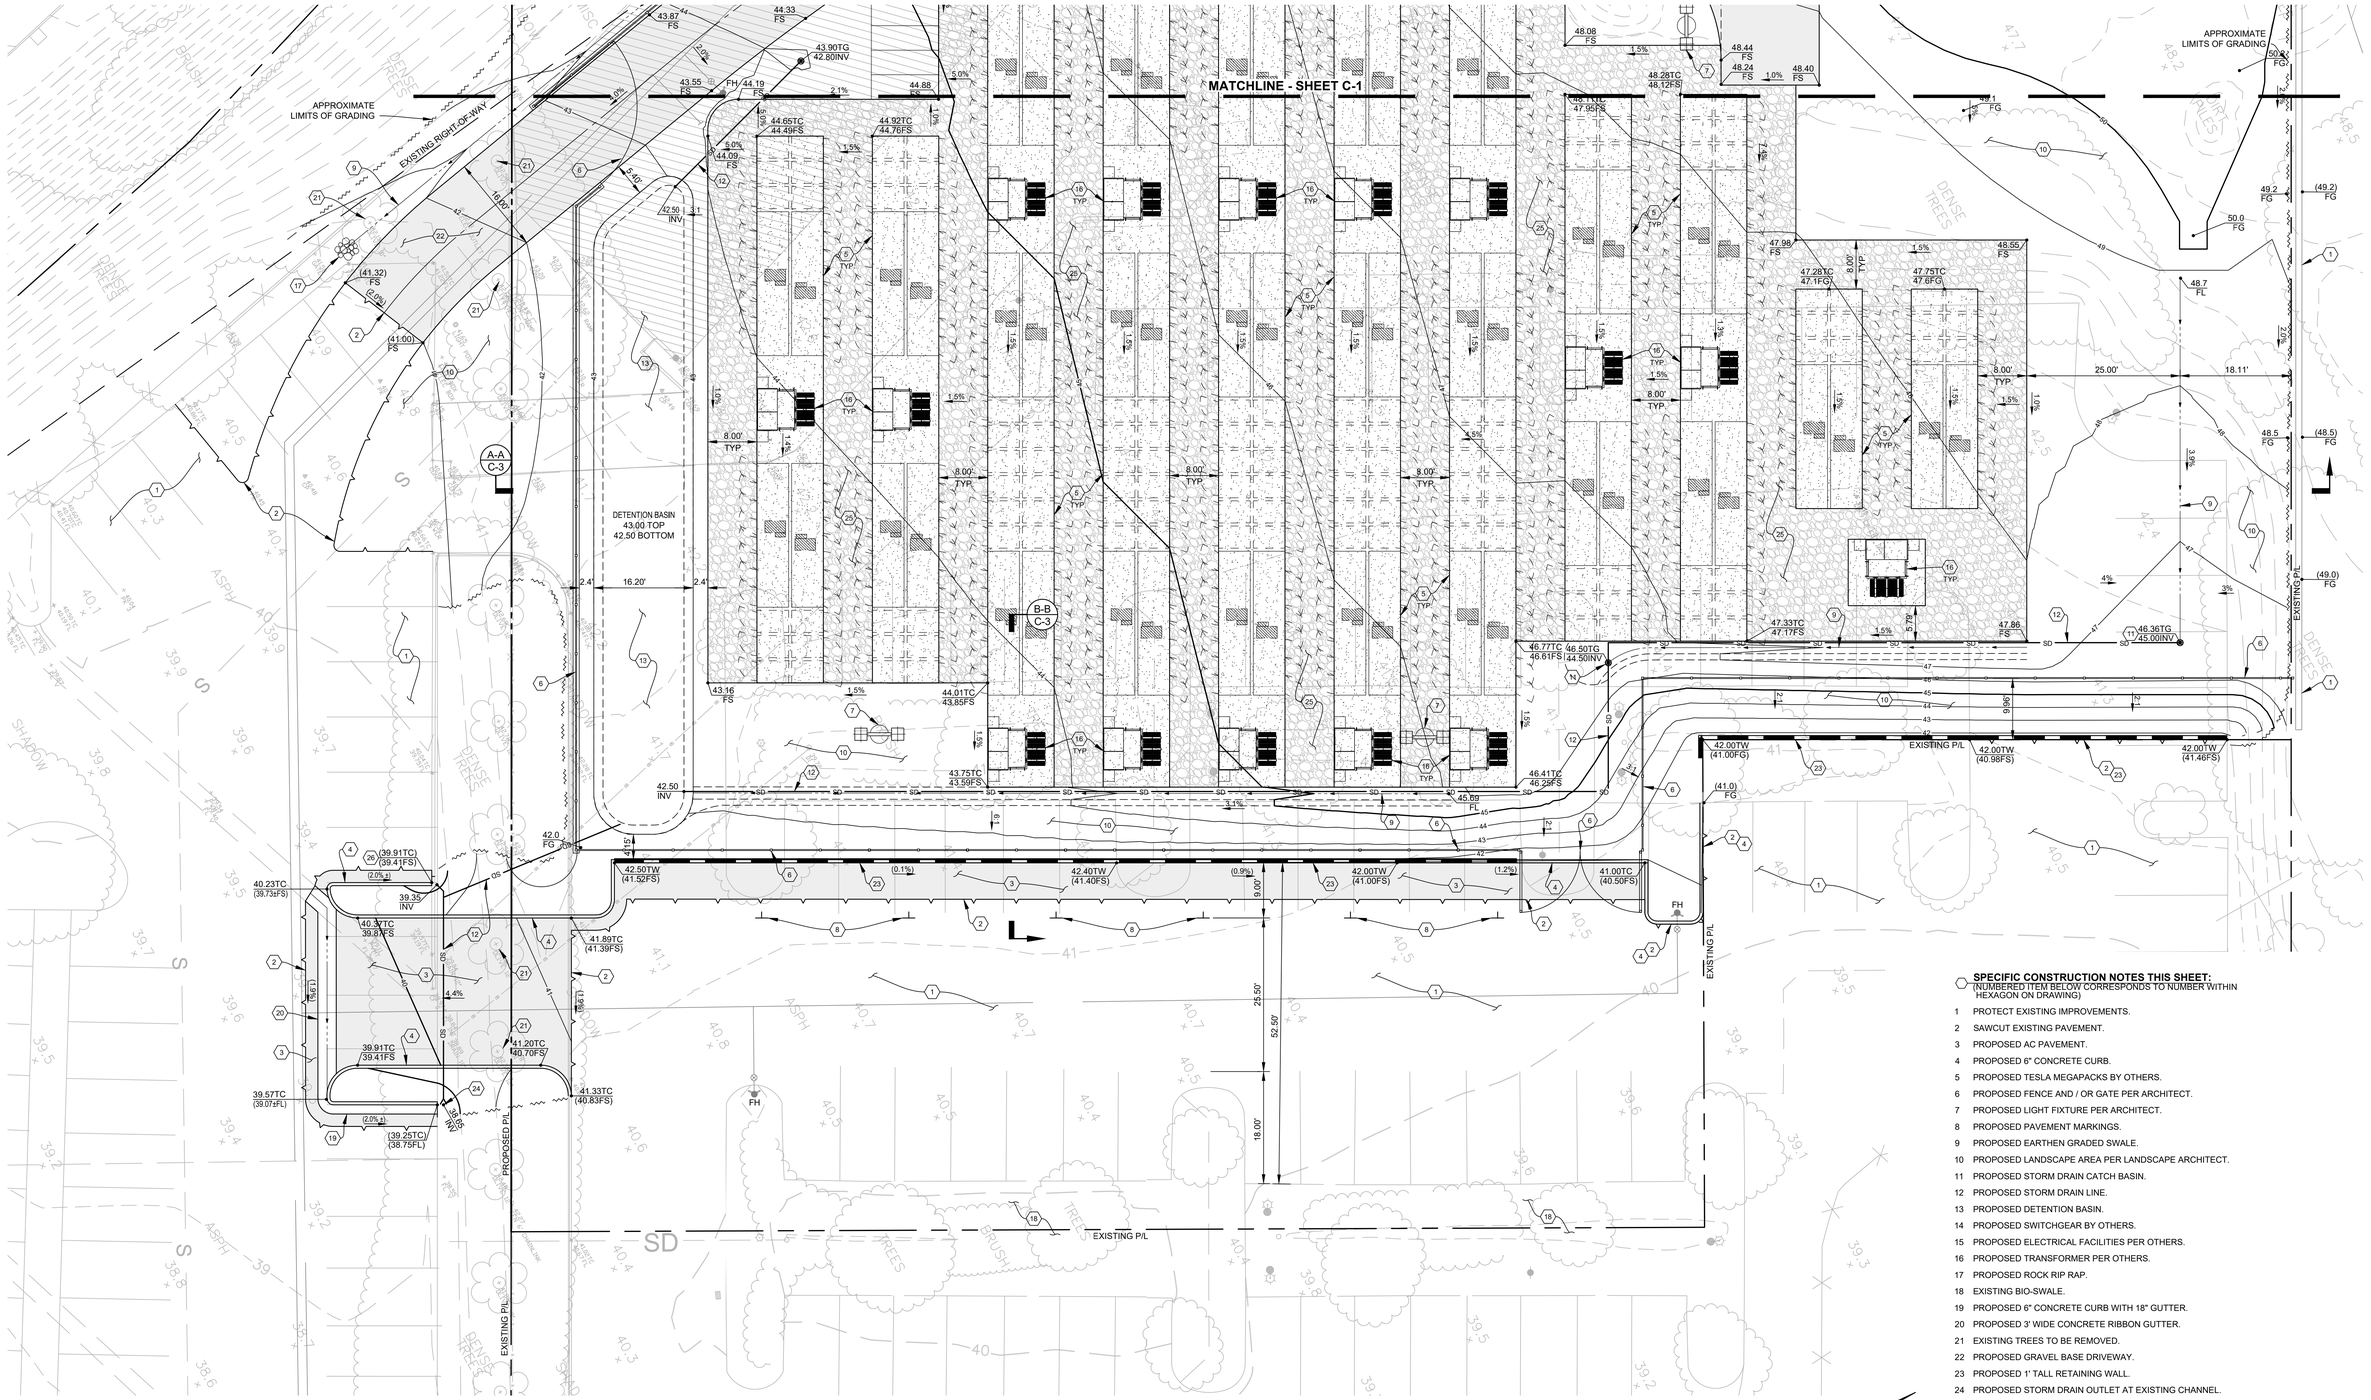

SPECIFIC CONSTRUCTION NOTES THIS SHEET:
(NUMBERED ITEM BELOW CORRESPONDS TO NUMBER WITHIN HEXAGON ON DRAWING)

1 PROTECT EXISTING IMPROVEMENTS.
2 SAWCUT EXISTING PAVEMENT.
3 PROPOSED AC PAVEMENT.
4 PROPOSED 6" CONCRETE CURB.
5 PROPOSED TESLA MEGAPACKS BY OTHERS.
6 PROPOSED FENCE AND / OR GATE PER ARCHITECT.
7 PROPOSED LIGHT FIXTURE PER ARCHITECT.
8 PROPOSED PAVEMENT MARKINGS.
9 PROPOSED EARTHEN GRADED SWALE.
10 PROPOSED LANDSCAPE AREA PER LANDSCAPE ARCHITECT.
11 PROPOSED STORM DRAIN CATCH BASIN.
12 PROPOSED STORM DRAIN LINE.
13 PROPOSED DETENTION BASIN.
14 PROPOSED SWITCHGEAR BY OTHERS.
15 PROPOSED ELECTRICAL FACILITIES PER OTHERS.
16 PROPOSED TRANSFORMER PER OTHERS.
17 PROPOSED ROCK RIP RAP.
18 EXISTING BIO-SWALE.
19 PROPOSED 6" CONCRETE CURB WITH 18" GUTTER.
20 PROPOSED 3' WIDE CONCRETE RIBBON GUTTER.
21 EXISTING TREES TO BE REMOVED.
22 PROPOSED GRAVEL BASE DRIVEWAY.
23 PROPOSED 1' TALL RETAINING WALL.
24 PROPOSED STORM DRAIN OUTLET AT EXISTING CHANNEL.
25 PROPOSED GRAVEL BASE ACCESS AISLE.
26 PROPOSED CURB OPENING INLET.

SCALE: 1" = 10'

GRAPHIC SCALE

0 5 10 20 30 40 50

IMPORTANT NOTICE

ALL UTILITY LOCATIONS ARE APPROXIMATE CONTRACTOR IS TO NOTIFY UNDERGROUND SERVICE ALERT TWO WORKING DAYS PRIOR TO STARTING ANY EXCAVATION OR RESURFACING.

CALL TOLL FREE 1-800-422-4133

ARCHITECTURE
CIVIL ENGINEERING
SURVEYING
711 TANK FARM ROAD, SUITE 100
SAN LUIS OBISPO
CALIFORNIA, 93401
PHONE: (805)544-9700
email: omni@odgla.com
omni DESIGN GROUP

Consultant:
ROBERT A. SCOTT 35 CIVIL STATE OF CALIFORNIA
PRELIMINARY NOT FOR CONSTRUCTION
F&A
FLOWERS & ASSOCIATES, INC.
CIVIL ENGINEERING • PLANNING
CONSTRUCTION ENGINEERING
201 North Calle Cesar Chavez, Suite 100
Santa Barbara, CA 93103
Phone: 805.966.2224 | Fax: 805.965.3372

Developer:
GOLETA ENERGY STORAGE
AltaGas / Goleta Energy Storage LLC
8614 Westwood Center Drive, Suite 1800
Vienna, Virginia 22182

Development Plan / Tentative Parcel Map Drawings for:

Goleta Energy Storage
6864 Cortona Drive
Goleta, California 93117

Sheet Title:

PRELIMINARY GRADING PLAN

Date: January 22, 2021
Project Number: 1199-01-Tesla
Sheet Number:

C-2

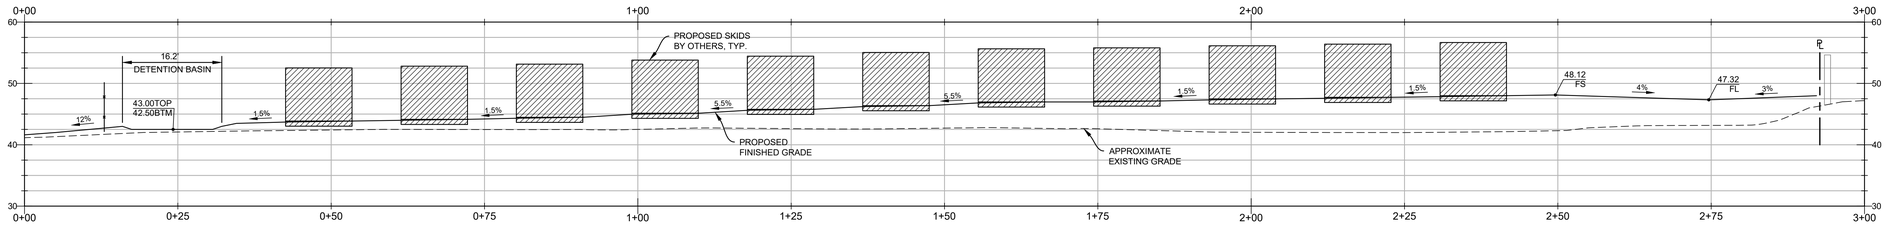

SECTION A-A

SCALE: 1" = 10' HORIZ. & VERT.

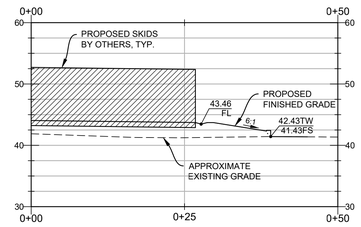

SECTION B-B

SCALE: 1" = 10' HORIZ. & VERT.

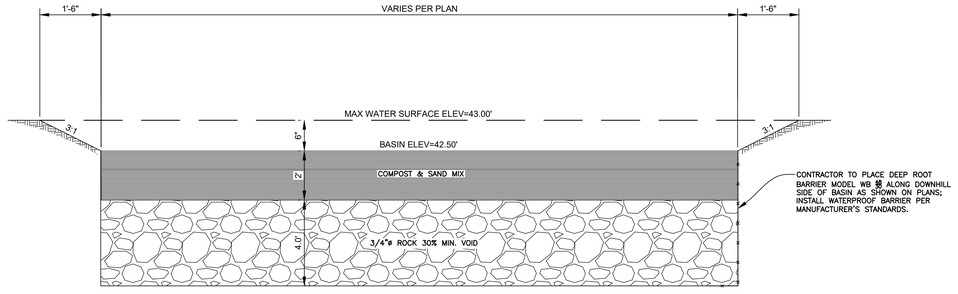

NOTES:

1 CONTRACTOR SHALL INSTALL 36" MINIMUM OF ¾" WASHED FLOAT ROCK PERMEABLE MATERIAL IN BOTTOM OF PREPARED EXCAVATION FOR THE BIO-RETENTION FACILITY AS SHOWN.

2 AFTER INSTALLATION OF PERFORATED PIPE SUBDRAIN MANIFOLD, CONTRACTOR SHALL PLACE 18" MINIMUM OF TOPSOIL AND COMPOST MIX ON TOP OF THE GRAVEL LAYER AS SHOWN. MIX TO BE PER PROJECT CLEAN WATER SPECIFICATIONS FOR TOPSOIL COMPOST MIX.

TYPICAL BIO-RETENTION BASIN SECTION

NOT TO SCALE

IMPORTANT NOTICE

ALL UTILITY LOCATIONS ARE APPROXIMATE CONTRACTOR IS TO NOTIFY UNDERGROUND SERVICE ALERT TWO WORKING DAYS PRIOR TO STARTING ANY EXCAVATION OR RESURFACING.

CALL TOLL FREE 1-800-422-4133

ARCHITECTURE
ENGINEERING
SURVEYING
711 TANK FARM ROAD, SUITE 100
SAN LUIS OBISPO
CALIFORNIA, 93401
PHONE: (805)544-9700
email: omni@odgllo.com

Consultant:

REGISTERED PROFESSIONAL ENGINEER ROBERT A. SOSA PRELIMINARY NOT FOR CONSTRUCTION 20335 CIVIL STATE OF CALIFORNIA

F&A
FLOWERS & ASSOCIATES, INC.
CIVIL ENGINEERING • PLANNING
CONSTRUCTION ENGINEERING
201 North Calle Cesar Chavez, Suite 100
Santa Barbara, CA 93103
Phone: 805.966.2224 | Fax: 805.965.3372

Developer:

GOLETA ENERGY STORAGE
AltaGas / Goleta Energy Storage LLC
8614 Westwood Center Drive, Suite 1800
Vienna, Virginia 22182

Development Plan / Tentative Parcel Map Drawings for:

Goleta Energy Storage
6864 Cortona Drive
Goleta, California 93117

Sheet Title:

PRELIMINARY SECTIONS

Date: January 22, 2021

Project Number: 1199-01-Tesla

Sheet Number:

C-3

IMAGE FILE: \\Systems1\Share\Share2007\ACADDWG\0_Blocks\FSALS-.tif BLOCKS\FIT_STAMP_1.jpg
ref: 1835_TOPO [\\TOPO\1912_TOPO.dwg]
ref: 1912_PA [PLOT\ (\\PA-DESIGN\1912_PA DESIGN.dwg]
ref: 1912_ALTA [\\TOPO\1912_ALTA.dwg]
ref: 1912_ACSH [\\TOPO\1912_ACSH_TOPO.dwg]
ref: 1912_ACSH_TOPO

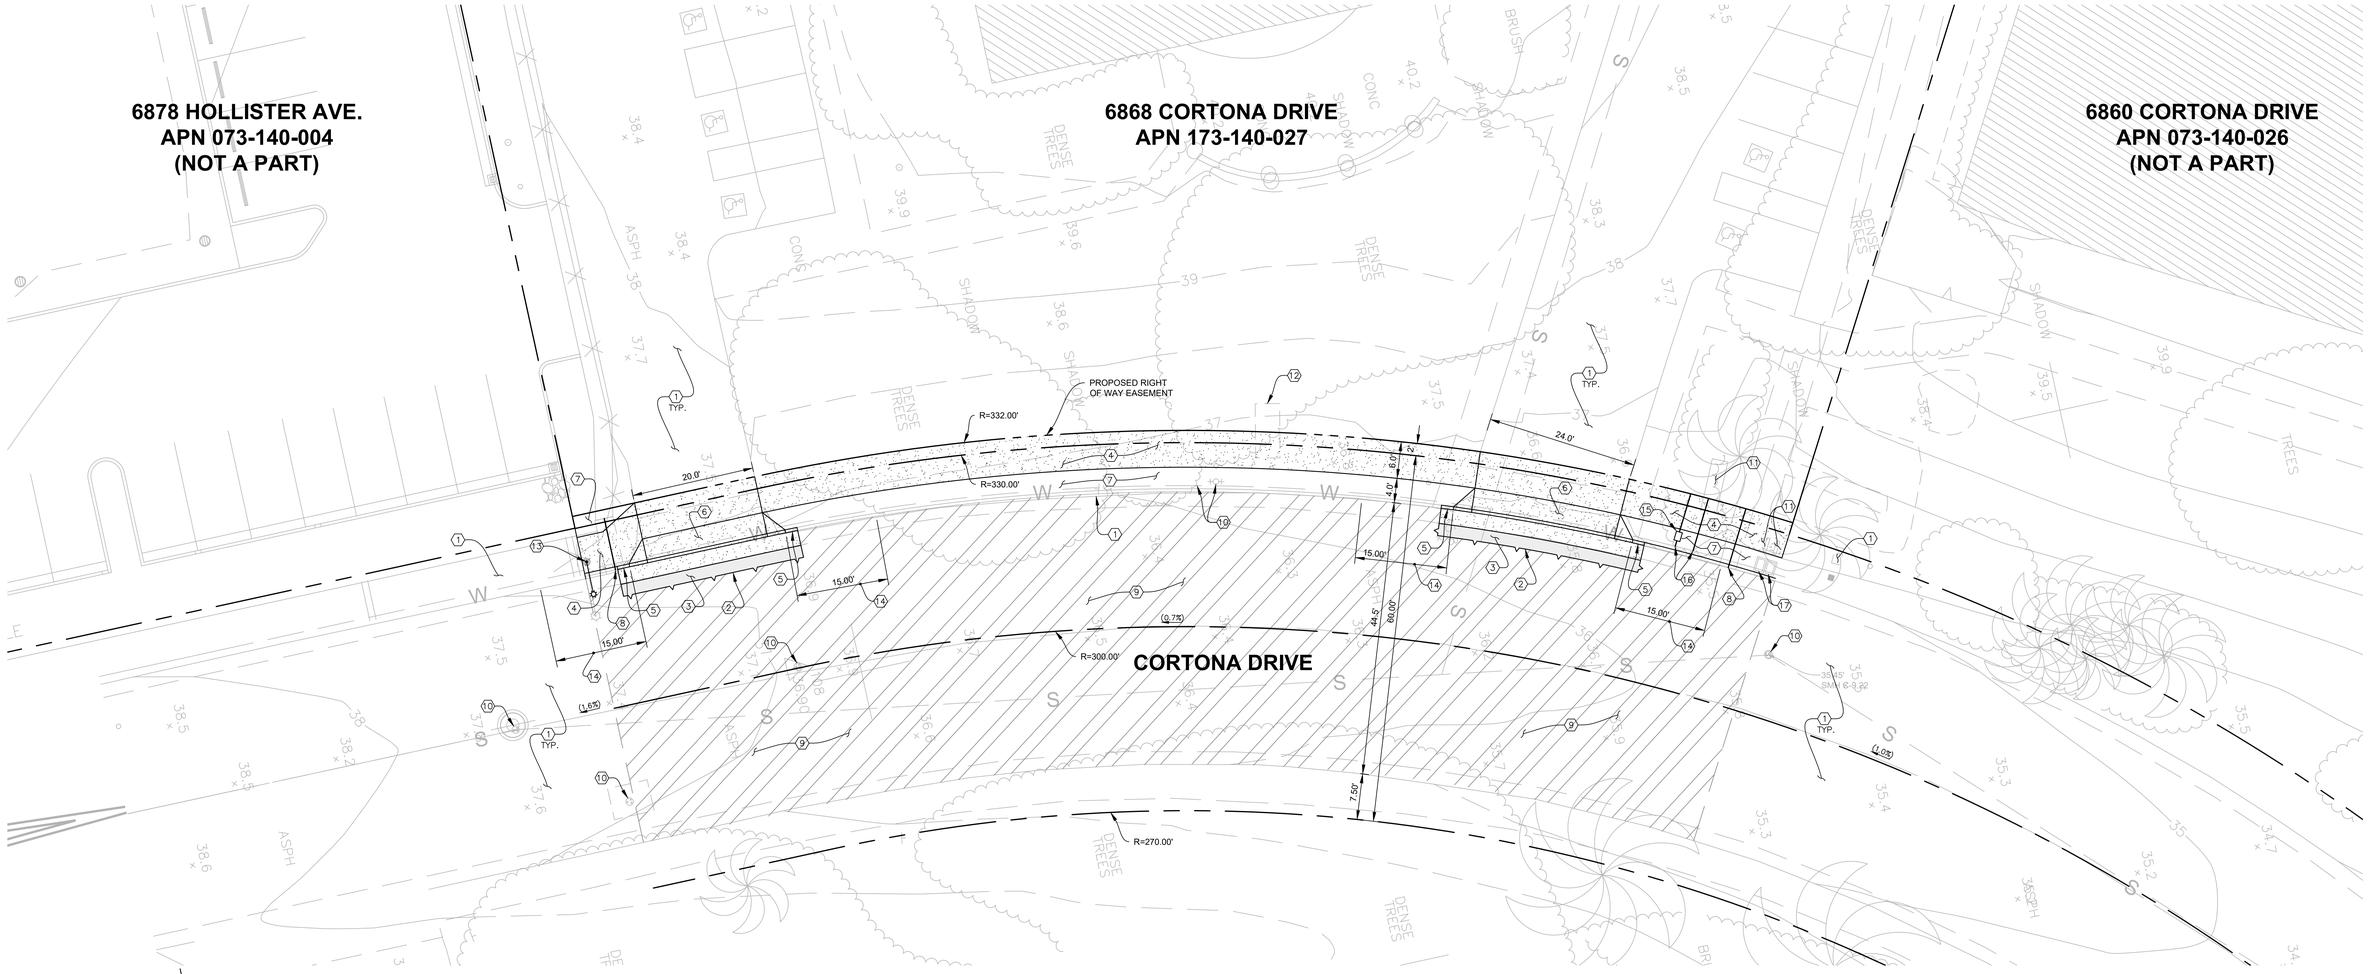

SCALE: 1" = 10'

GRAPHIC SCALE

0 5 10 20 30 40 50

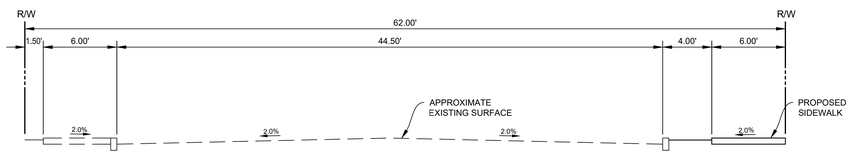

PROPOSED TYPICAL CORTONA DRIVE ROAD SECTION

NOT TO SCALE

IMPORTANT NOTICE

ALL UTILITY LOCATIONS ARE APPROXIMATE CONTRACTOR IS TO NOTIFY UNDERGROUND SERVICE ALERT TWO WORKING DAYS PRIOR TO STARTING ANY EXCAVATION OR RESURFACING.

CALL TOLL FREE 1-800-422-4133

SPECIFIC CONSTRUCTION NOTES THIS SHEET:
(NUMBERED ITEM BELOW CORRESPONDS TO NUMBER WITHIN HEXAGON ON DRAWING)

1 PROTECT EXISTING SURFACE IMPROVEMENTS.

2 SAWCUT EXISTING PAVEMENT.

3 PROPOSED AC PAVEMENT.

4 PROPOSED CONCRETE SIDEWALK.

5 PROPOSED 6" CURB.

6 PROPOSED DRIVEWAY PER COUNTY OF SANTA BARBARA COUNTY STANDARD DETAILS 4-010 AND 4-040.

7 PROPOSED LANDSCAPE AREA PER LANDSCAPE ARCHITECT.

8 PROPOSED PARKWAY DRAIN PER GREENBOOK STANDARD DETAIL 151-2.

9 PROPOSED SLURRY SEAL.

10 PROTECT EXISTING UTILITIES.

11 EXISTING BACKFLOW PREVENTERS WITHIN RIGHT OF WAY TO BE RELOCATED BEHIND RIGHT OF WAY. SEE UTILITY PLAN SHEET U-1 FOR MORE INFORMATION.

12 EXISTING SIGN TO BE REMOVED AND RELOCATED BEHIND RIGHT OF WAY PER ARCHITECT'S PLANS AND SPECIFICATIONS.

13 REMOVE EXISTING STREET LIGHT AND REPLACE WITH CITY OF GOLETA STANDARD STREET LIGHT AT 2'-0" BEHIND CURB FACE.

14 PROPOSED CURB TO BE PAINTED RED TO LIMITS SHOWN ON PLAN.

15 PROPOSED WATER METER PER GOLETA WATER DISTRICT STANDARD DETAIL 2-05.

16 PROPOSED WATER AND FIRE WATER CONNECTION.

17 EXISTING WATER METERS TO REMAIN.

ARCHITECTURE
ENGINEERING
SURVEYING
711 TANK FARM ROAD, SUITE 100
SAN LUIS OBISPO
CALIFORNIA, 93401
PHONE: (805)544-9700
email: omni@odgla.com
omni DESIGN GROUP

Consultant:

REGISTERED PROFESSIONAL ENGINEER ROBERT A. SCHULTZ No. C061335 CIVIL STATE OF CALIFORNIA
PRELIMINARY NOT FOR CONSTRUCTION

F&A
FLOWERS & ASSOCIATES, INC.
CIVIL ENGINEERING • PLANNING
CONSTRUCTION ENGINEERING
201 North Calle Cesar Chavez, Suite 100
Santa Barbara, CA 93103
Phone: 805.966.2224 | Fax: 805.965.3372

Developer:

GOLETA ENERGY STORAGE
AltaGas / Goleta Energy Storage LLC
8614 Westwood Center Drive, Suite 1800
Vienna, Virginia 22182

Development Plan / Tentative Parcel Map Drawings for:

Goleta Energy Storage
6864 Cortona Drive
Goleta, California 93117

Sheet Title:

PRELIMINARY OFFSITE IMPROVEMENT PLAN

Date: January 22, 2021

Project Number: 1199-01-Tesla

Sheet Number:

C-4

SEE SHEETS C-1 AND C-2 FOR ONSITE IMPROVEMENT PLANS

EXISTING DRAINAGE GUTTER

EXISTING DRAINAGE GUTTER

EXISTING DRAINAGE GUTTER UNDER DRIVEWAY

EXISTING DRAINAGE GUTTER

EXISTING DRAINAGE GUTTER UNDER SIDEWALK

CORTONA DRIVE

SEE SHEET C-4 FOR OFFSITE IMPROVEMENT PLAN

STORKE ROAD

LOT 2

EXISTING DRAINAGE GUTTER UNDER SIDEWALK

EXISTING DRAINAGE GUTTER

EXISTING DRAINAGE GUTTER

IMPORTANT NOTICE

ALL UTILITY LOCATIONS ARE APPROXIMATE CONTRACTOR IS TO NOTIFY UNDERGROUND SERVICE ALERT TWO WORKING DAYS PRIOR TO STARTING ANY EXCAVATION OR RESURFACING.

CALL TOLL FREE 1-800-422-4133

LEGEND:

DRAINAGE FLOW DIRECTION

EXISTING GUTTER FLOWLINE

SCALE: 1" = 20'

GRAPHIC SCALE

0 10 20 40 60 80 100

ARCHITECTURE
CIVIL ENGINEERING
SURVEYING
711 TANK FARM ROAD, SUITE 100
SAN LUIS OBISPO
CALIFORNIA, 93401
PHONE: (805)544-9700
email: omni@odgla.com
omni DESIGN GROUP

Consultant:

REGISTERED PROFESSIONAL ENGINEER ROBERT A. SCHULTZ No. C 59535 CIVIL STATE OF CALIFORNIA
PRELIMINARY NOT FOR CONSTRUCTION

F&A
FLOWERS & ASSOCIATES, INC.
CIVIL ENGINEERING • PLANNING
CONSTRUCTION ENGINEERING
201 North Calle Cesar Chavez, Suite 100
Santa Barbara, CA 93103
Phone: 805.966.2224 | Fax: 805.965.3372

GOLETA ENERGY STORAGE

Developer:
AltaGas / Goleta Energy Storage LLC
8614 Westwood Center Drive, Suite 1800
Vienna, Virginia 22182

Development Plan / Tentative Parcel Map Drawings for:

Goleta Energy Storage
6864 Cortona Drive
Goleta, California 93117

Sheet Title:

LOT 2 EXISTING CONDITIONS PLAN

Date: January 22, 2021

Project Number: 1199-01-Tesla

Sheet Number:

C-5

IMAGE_FILE: \\Systems1\Share\Shared\2021\ACADDWG\0_Blanks\FSALS-SW_BLOCKS\FSI_STAMP_1.dwg
xref: 1835_TOPO [\\TOPO\1912_TOPO.dwg]
xref: 1912_ZA DESIGN [\\FA_DESIGN\1912_ZA DESIGN.dwg]
xref: 1912_ALTON TOPO [\\TOPO\1912_ALTON TOPO.dwg]
xref: 1912_ALTON TOPO [\\TOPO\1912_ALTON TOPO.dwg]
xref: 1845SPD-01-NEW [1845SPD-01-NEW.dwg]
xref: 1912_TOPO [\\TOPO\1912_TOPO.dwg]
xref: 1912_TOPO [\\TOPO\1912_TOPO.dwg]
xref: 1912_TOPO [\\TOPO\1912_TOPO.dwg]
xref: Base [\\FA_DESIGN\1912 Tesla\CAD to UPDATE\Base-trans.dwg]

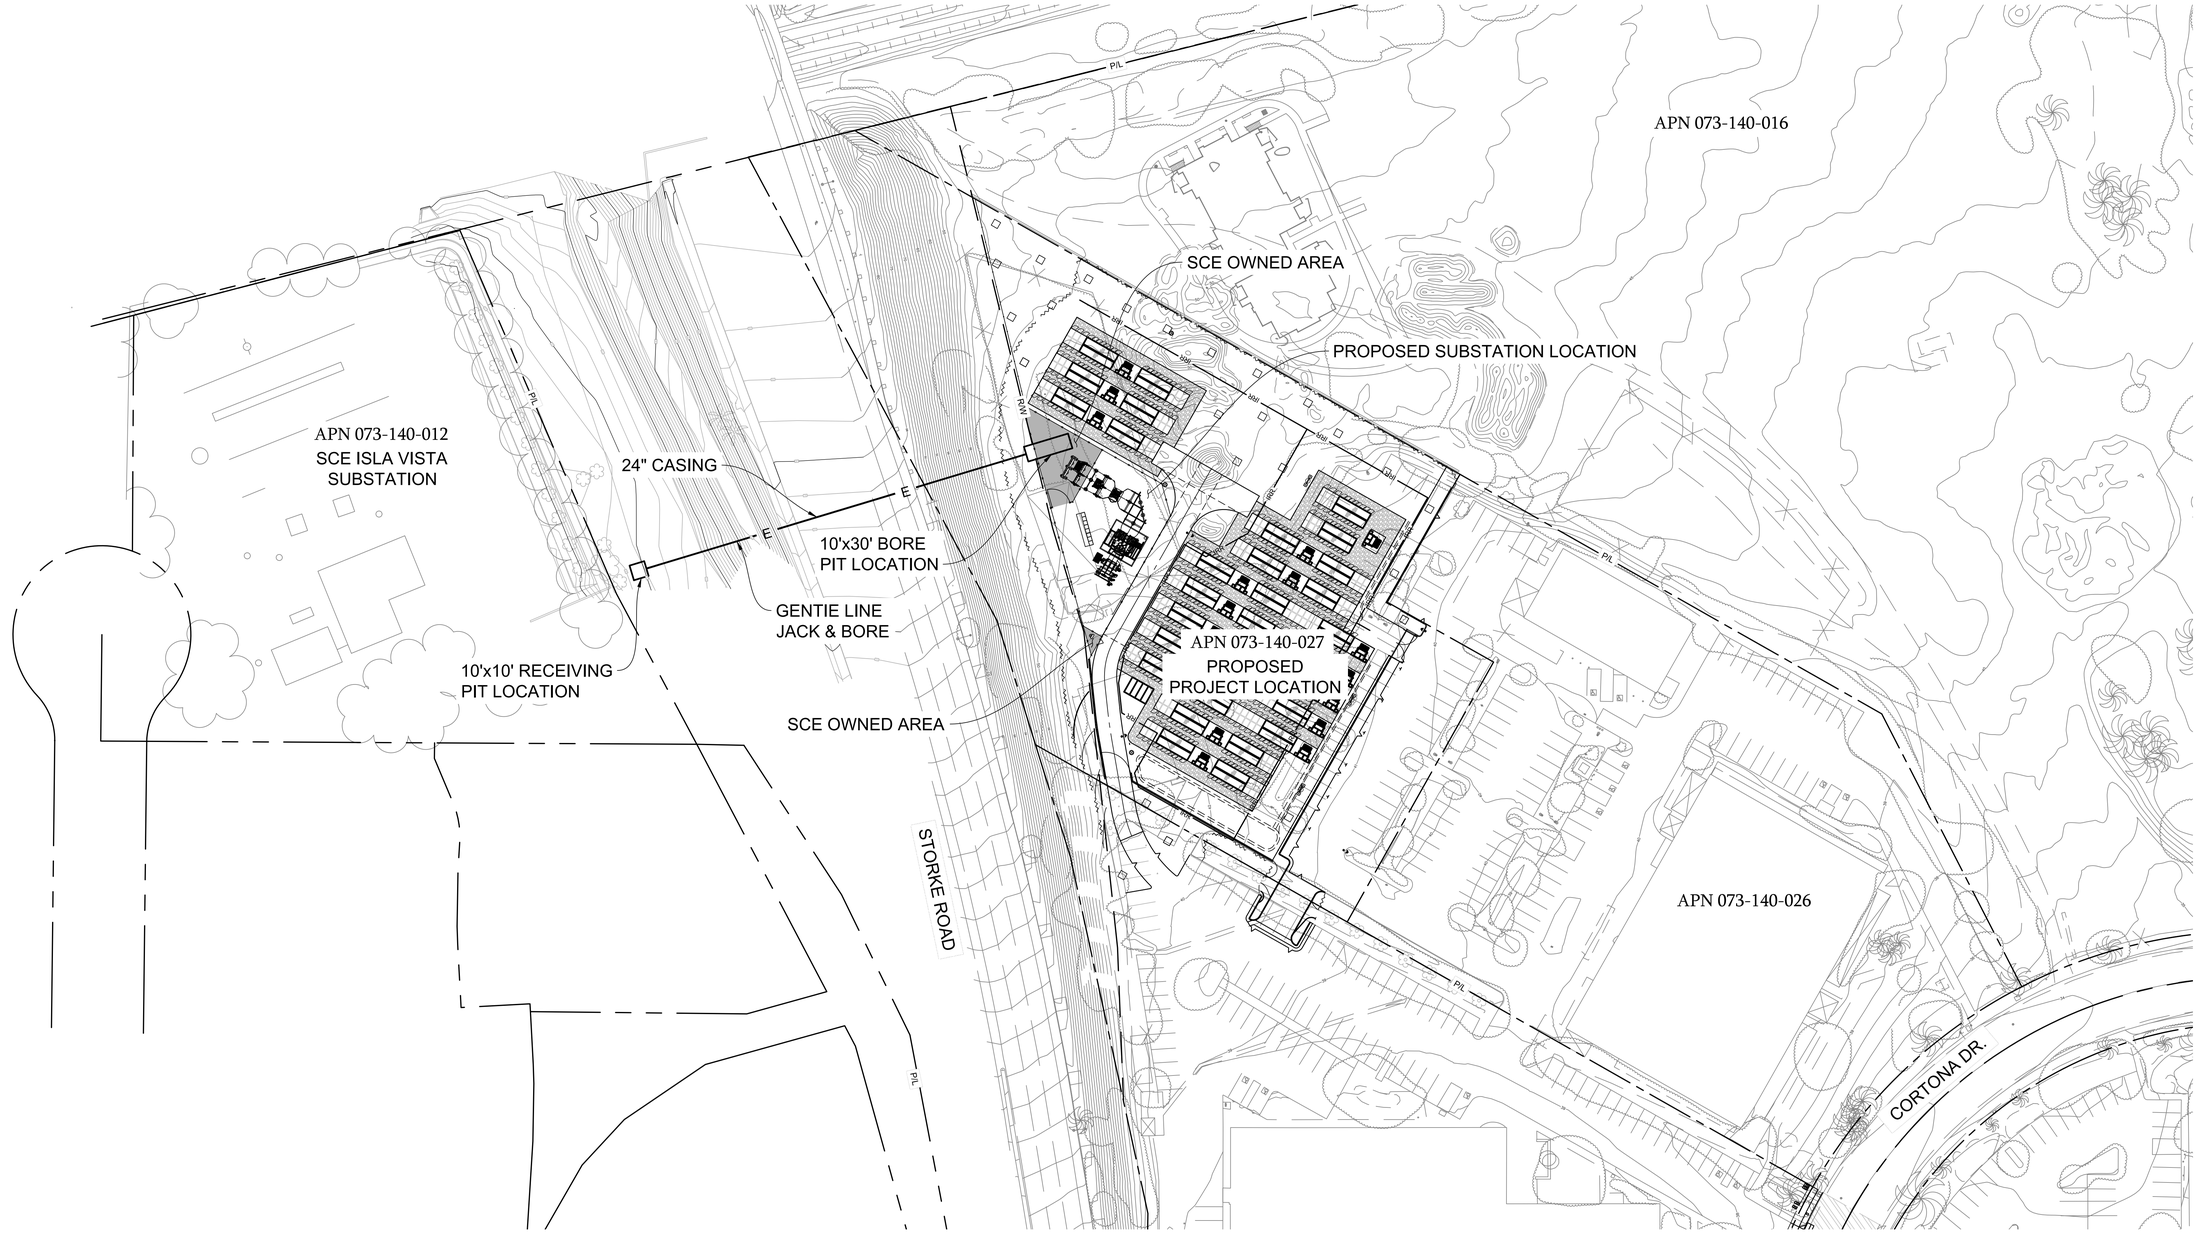

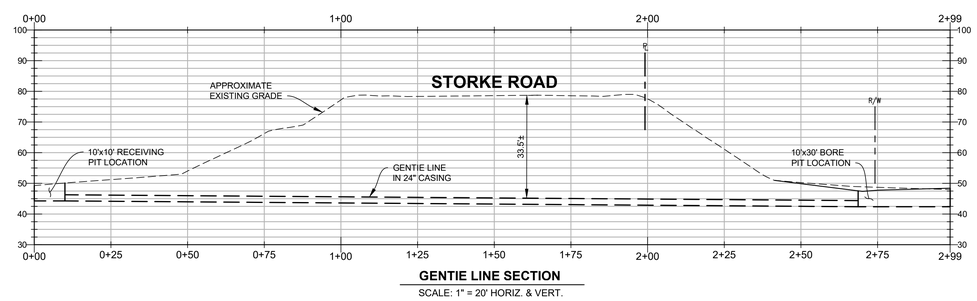

GENTIE LINE SECTION
SCALE: 1" = 20' HORIZ. & VERT.

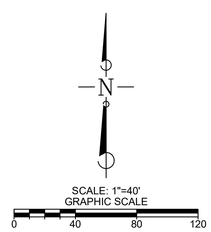

ARCHITECTURE
CIVIL ENGINEERING
SURVEYING
711 TANK FARM ROAD, SUITE 100
SAN LUIS OBISPO
CALIFORNIA, 93401
PHONE: (805)544-9700
email: omni@odgslo.com
omni DESIGN GROUP

Consultant:
PRELIMINARY NOT FOR CONSTRUCTION
ROBERT A. SCHMIDT 9035 REGISTERED PROFESSIONAL ENGINEER CIVIL STATE OF CALIFORNIA
F&A
FLOWERS & ASSOCIATES, INC.
CIVIL ENGINEERING • PLANNING
CONSTRUCTION ENGINEERING
201 North Calle Cesar Chavez, Suite 100
Santa Barbara, CA 93103
Phone: 805.966.2224 | Fax: 805.965.3372

Developer:
GOLETA ENERGY STORAGE
AltaGas / Goleta Energy Storage LLC
8614 Westwood Center Drive, Suite 1800
Vienna, Virginia 22182

Development Plan / Tentative Parcel Map Drawings for:
Goleta Energy Storage
6864 Cortona Drive
Goleta, California 93117

Sheet Title:
STORKE ROAD UTILITY PLAN

Date: January 22, 2021
Project Number: 1199-01-Tesla
Sheet Number:
C-6

IMAGE_FILE: \\Systems\1Drive\1Drive(2021)\ACADDWG\0_Blanks\FSALS-36S BLOCKS\FSALS-36S BLOCKS_STAMP_1.dwt
xref: 1912_ZERO [\\ZERO\1912_ZERO.dwg]
xref: 1912_ZA_DESIGN [\\ZERO\1912\ZA\VA DESIGN\1912_ZA_DESIGN.dwg]
xref: 1912_ZA_ADDS [\\ZERO\1912\ZA\VA ADDS\1912_ZA_ADDS.dwg]
xref: 1912_TBL [\\ZERO\1912_TBL.dwg]
xref: 1912_TREE [\\ZERO\1912_TREE ADD TO UPDATE.dwg]
xref: Base-Base [\\ZERO\ZERO\2021\19\13 TREE ADD TO UPDATE\Base-Base.dwg]

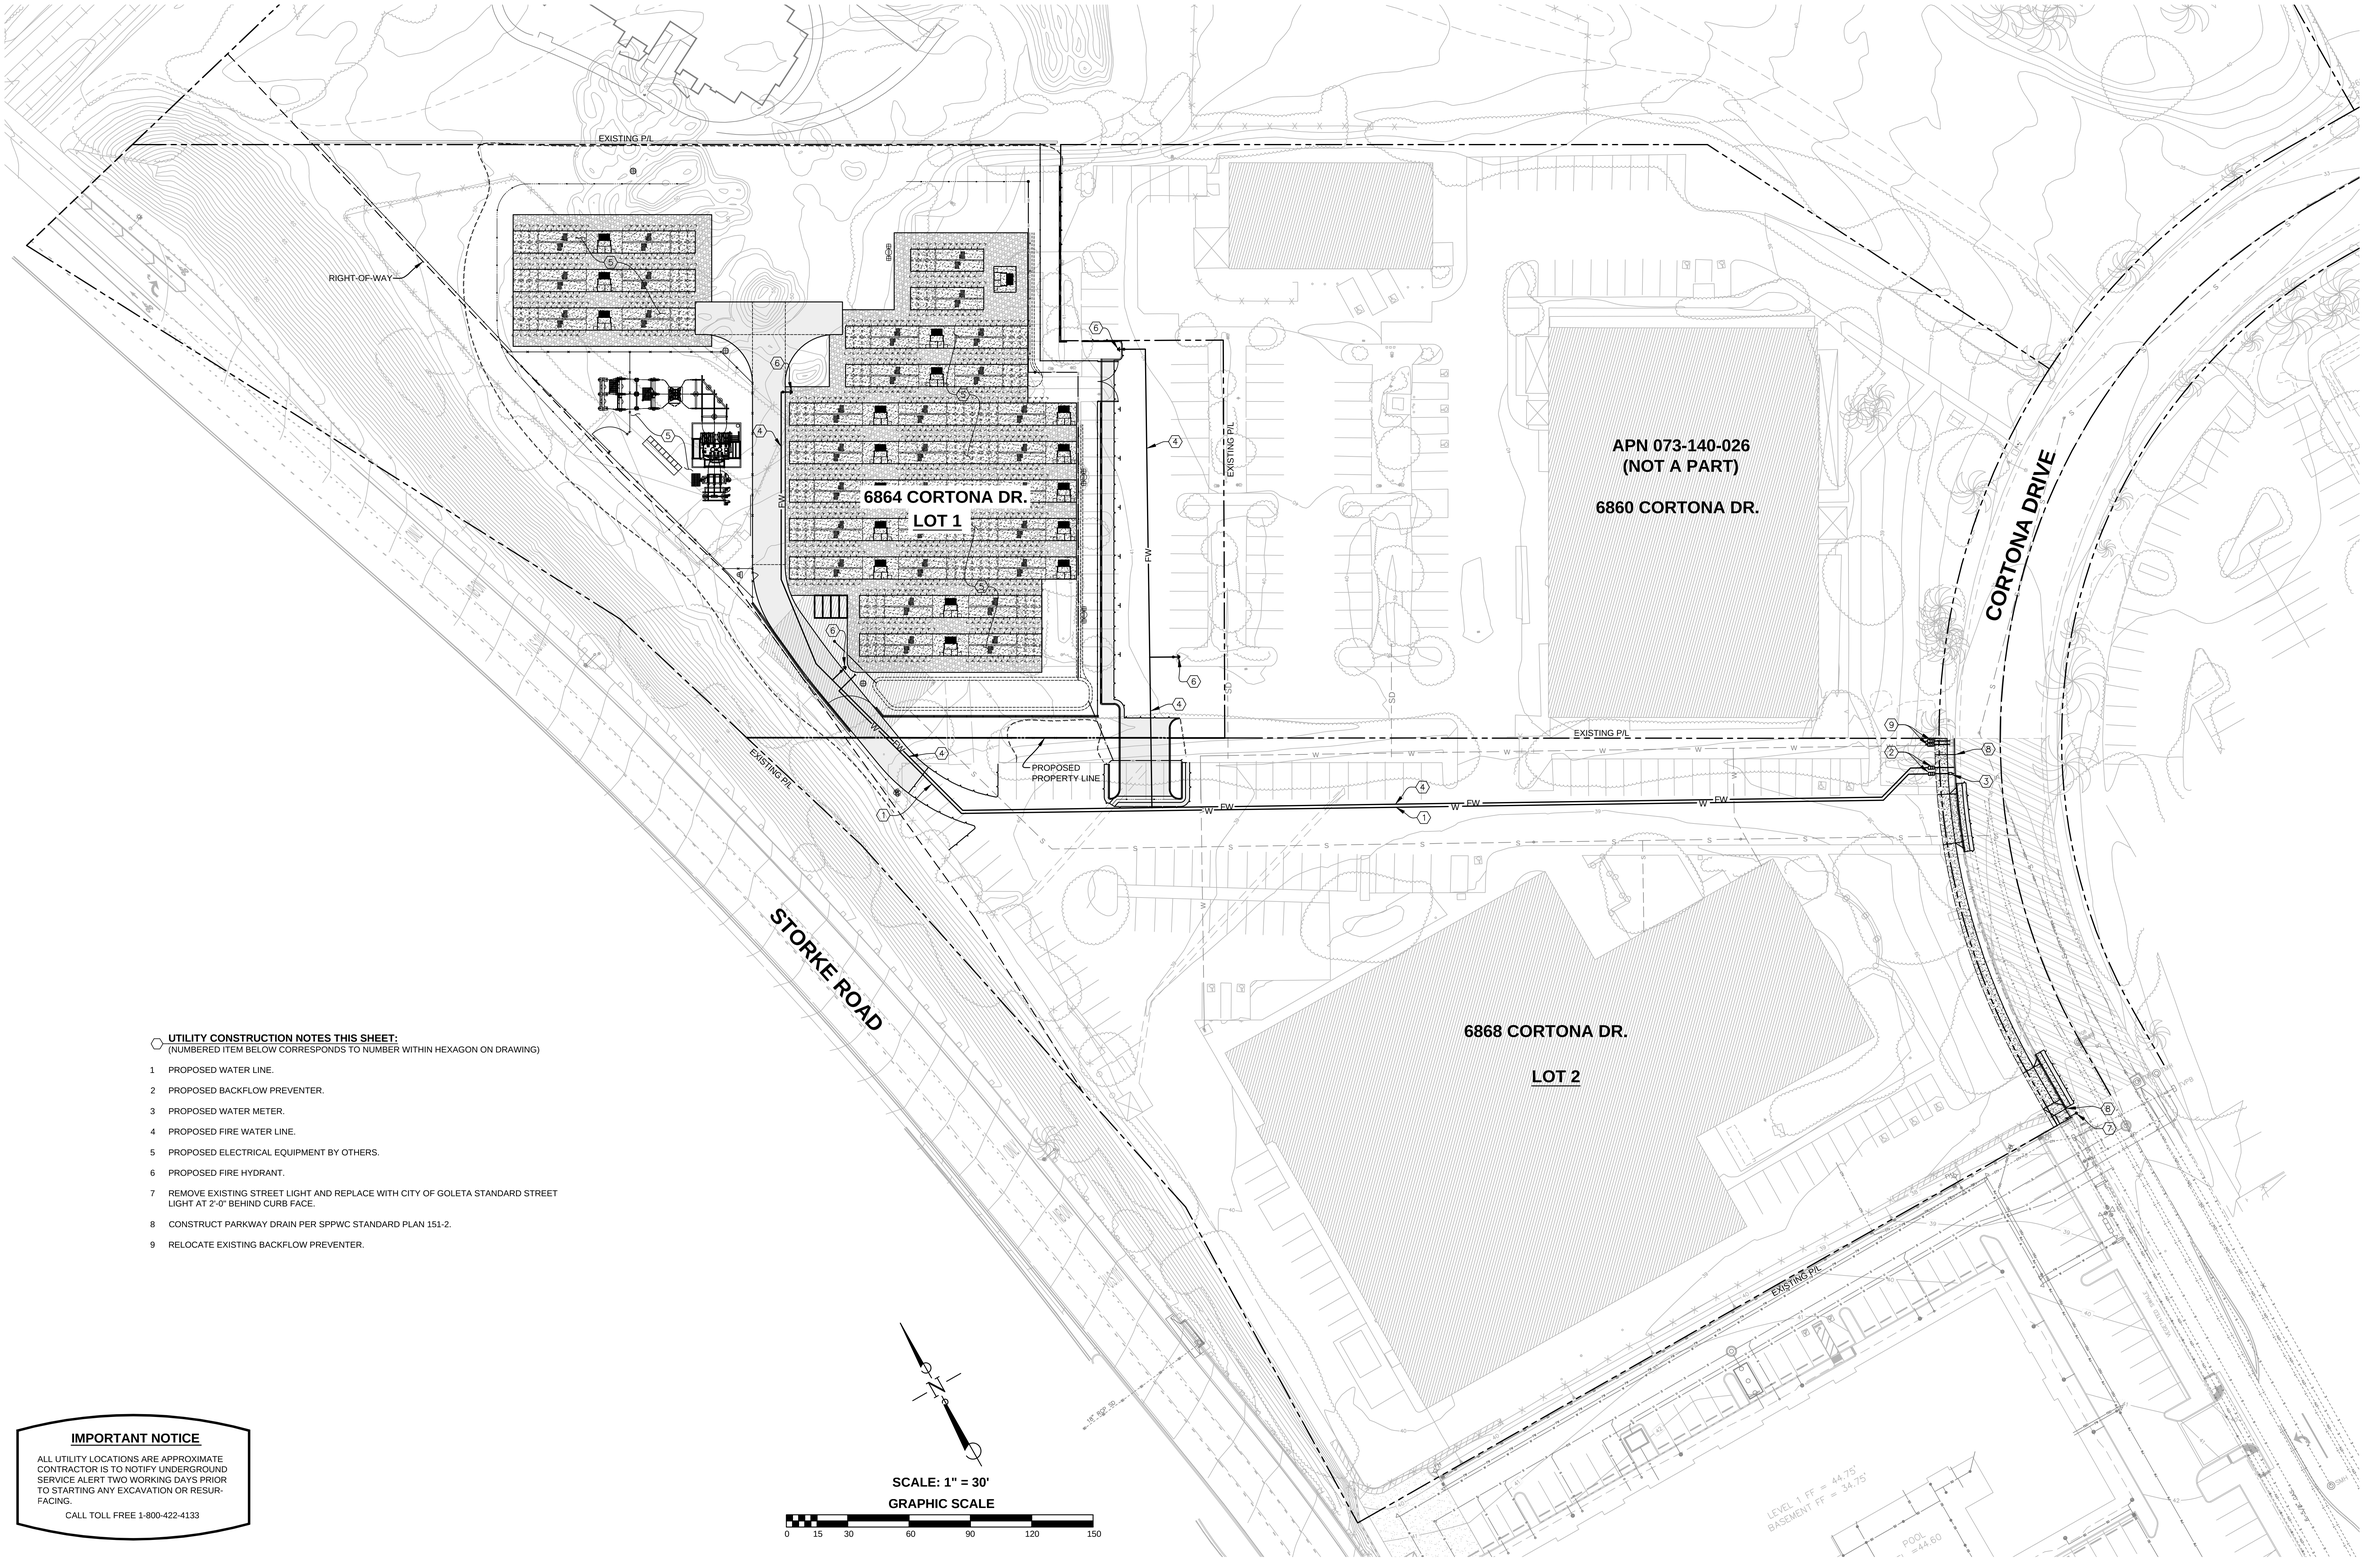

UTILITY CONSTRUCTION NOTES THIS SHEET:
(NUMBERED ITEM BELOW CORRESPONDS TO NUMBER WITHIN HEXAGON ON DRAWING)

1 PROPOSED WATER LINE.

2 PROPOSED BACKFLOW PREVENTER.

3 PROPOSED WATER METER.

4 PROPOSED FIRE WATER LINE.

5 PROPOSED ELECTRICAL EQUIPMENT BY OTHERS.

6 PROPOSED FIRE HYDRANT.

7 REMOVE EXISTING STREET LIGHT AND REPLACE WITH CITY OF GOLETA STANDARD STREET LIGHT AT 2'-0" BEHIND CURB FACE.

8 CONSTRUCT PARKWAY DRAIN PER SPPWC STANDARD PLAN 151-2.

9 RELOCATE EXISTING BACKFLOW PREVENTER.

IMPORTANT NOTICE

ALL UTILITY LOCATIONS ARE APPROXIMATE CONTRACTOR IS TO NOTIFY UNDERGROUND SERVICE ALERT TWO WORKING DAYS PRIOR TO STARTING ANY EXCAVATION OR RESURFACING.

CALL TOLL FREE 1-800-422-4133

SCALE: 1" = 30'

GRAPHIC SCALE

0 15 30 60 90 120 150

ARCHITECTURE
ENGINEERING
SURVEYING
711 TANK FARM ROAD, SUITE 100
SAN LUIS OBISPO
CALIFORNIA, 93401
PHONE: (805)544-9700
email: omni@odgdo.com

Consultant:

FLOWERS & ASSOCIATES, INC.
CIVIL ENGINEERING • PLANNING
CONSTRUCTION ENGINEERING
201 North Calle Cesar Chavez, Suite 100
Santa Barbara, CA 93103
Phone: 805.966.2274 | Fax: 805.965.3372

Developer:
AltaGas / Goleta Energy Storage LLC
8614 Westwood Center Drive, Suite 1800
Vienna, Virginia 22182

Development Plan / Tentative Parcel Map Drawings for:
Goleta Energy Storage
6864 Cortona Drive
Goleta, California 93117

Sheet Title:
PRELIMINARY UTILITY PLAN

Date: January 22, 2021
Project Number: 1199-01-Tesla
Sheet Number:
U-1

PLOTTED: Wednesday, January 20, 2021 10:00:25 AM
1912_PRELIM U-1.DWG

(E) SYCAMORE TREES TO REMAIN

DENSE TREES

1- 8" CEDAR

TOY

4- TOYON

1- 10" CEDAR

1- 14" SYCAMORE

1- 10" CEDAR

1- 12" SYCAMORE

1- OLIVE TREE TO BE TRANSPLANTED

1- TOYON

1- 12" SYCAMORE

1- 22" SYCAMORE

1- MELALUCA

EXISTING M-SPECIAL BREWING COMPANY 6860 CORTONA DRIVE

1- MELALUCA TO BE REMOVED

1- OLIVE TREE TO BE TRANSPLANTED IF IS IN GOOD CONDITION

2- METROSIDEROS TO BE REMOVED

1- OLIVE TO BE TRANSPLANTED IF IS IN GOOD CONDITION

2- METROSIDEROS TO BE REMOVED

1- OLIVE TREE TO BE TRANSPLANTED IF IN GOOD CONDITION

1- METROSIDEROS TO BE REMOVED

2- MELALUCAS TO BE REMOVED

APN 073-140-027

APN 073-140-026

EXISTING BUILDING TO BE REMOVED

EXISTING BUILDING 6860 CORTONA DR

3- (E) OLIVES TO BE REMOVED

2- (E) OLIVES TO BE REMOVED

APN 073-140-027

EXISTING BUILDING 6868 CORTONA DRIVE

PLANT LIST AND LEGEND

=EXISTING TREE TO REMAIN

=EXISTING TREE TO BE REMOVED

5	METROSIDEROS	VARIOUS SIZES
1	CEDAR TREES	10"
4	MELALUCA	VARIOUS SIZES
3	SYCAMORE TREES	22", 12", 12"
4	TOYON	VARIOUS SIZES
9	OLIVE	TO BE TRANSPLANTED IF THEY ARE IN GOOD CONDITION

Tree Preservation Plan

NORTH

Scale 1" = 20'-0"

ARCHITECTURE
CIVIL ENGINEERING
SURVEYING

omni DESIGN GROUP

711 TANK FARM ROAD, SUITE 100
SAN LUIS OBISPO
CALIFORNIA, 93401
PHONE: (805)544-9700
email: omni@odgslo.com

Consultant:

EARTHFORM DESIGN

LANDSCAPE ARCHITECTURE · LAND PLANNING · URBAN DESIGN
1227 DE LA VINA ST. SANTA BARBARA, CALIFORNIA 93101
TEL:(805) 963-2006 FAX:(805) 963-8335

Developer:

GOLETA ENERGY STORAGE

AltaGas / Goleta Energy Storage LLC
8614 Westwood Center Drive, Suite 1800
Vienna, Virginia 22182

Development Plan / Tentative Parcel Map Drawings for:

Goleta Energy Storage
6864 Cortona Drive
Goleta, California 93117

Sheet Title: Tree Preservation Plan

REGISTERED LANDSCAPE ARCHITECT
SAM W. MAPHIS
No. 2703
Signature
Date
STATE OF CALIFORNIA

Date: January 22, 2021
Project Number: 1199-01-Tesla
Sheet Number:

DP- L-1
PROGRESS SET

N:\EFD\Projects\Goleta Energy Storage-Cortona\Autocad\Base.dwg, 1/22/2021 10:41:02 AM

PLANTING NOTES

1. CONTRACTOR TO BE RESPONSIBLE FOR COORDINATION WITH OWNER FOR LOCATION OF UNDERGROUND UTILITIES.
2. PLANT LIST IS FOR CONVENIENCE OF CONTRACTOR. PLAN IS TO PREVAIL AND LANDSCAPE ARCHITECT AND OWNER TO MAKE FINAL ADJUSTMENTS AS NECESSARY.
3. CONTRACTOR TO BE RESPONSIBLE FOR FULL IRRIGATION COVERAGE OF ALL PLANTED AREA.
4. IRRIGATION TO BE COORDINATED WITH PLANTING PLAN.
5. ALL PLANTER AREAS SHALL BE AMENDED WITH 4 CU. YDS. OF FOREST HUMUS MULCH AND 150 LBS. OF GRO-POWER PLUS, PER 1,000 SQ. FT. OF PLANTED AREA. PLANTER MIX TO BE 50% NATIVE MIX SOIL AND 50% PLANTER MIX ABOVE FOR ALL BACK FILL OF NEW PLANTS.
6. PLANT MATERIAL MAY BE SUBJECT TO CHANGE AS PER OWNER OR LANDSCAPE ARCHITECTS DISCRETION.
7. ANY CLARIFICATION OR QUESTIONS ON PLANS, SPECIFICATIONS AND DETAILS SHOULD BE BROUGHT TO THE ATTENTION OF THE LANDSCAPE ARCHITECT IMMEDIATELY BEFORE PROCEEDING WITH WORK.
8. ALL PLANTER AREAS TO BE TOP DRESSED WITH SHREDDED CEDAR/ REDWOOD MULCH AT A DEPTH OF 3".
9. ALL PLANTINGS TO BE PLANTED IN GOPHER BASKETS

PLANTING LIST

SYM	SIZE	QTY	WUCOLS PLANT FACTOR	BOTANICAL NAME	COMMON NAME
TREES					
CED DEO	24" Box	6	L	CEDRUS DEODORA	DEODAR CEDAR
LYO FLO	24" Box	6	VL	LYONOTHAMNUS F. ASPLENIFOLIUS	FERNLEAF CATALINA IRONWOOD
MET EXC	24" Box	3	L	METROSIDEROS EXCELSUS	NEW ZEALAND CHRISTMAS TREE
PLA RAC	24" Box	2	M	PLATANUS RACEMOSA	CALIFORNIA SYCAMORE
QUE AGR	24" Box	9	L	QUERCUS AGRIFOLIA	CALIFORNIA LIVE OAK
SHRUBS AND HERBACEOUS					
HET ARB	5g	36	L	HETEROMELES ARBUTIFOLIA	TOYON
MUH RIG	1g	227	L	MUHLENBERGIA RIGENS	DEER GRASS
PEN MAS	1g	95	L	PENNISETUM MASAUCUM	BUNNY TAILS FOUNTAIN GRASS
RHA ALA	5g	22	L	RHAMNUS ALATERNUS	ITALIAN BUCKTHORN
RHU INT	5g	54	L	RHUS INTEGRIFOLIA	LEMONADE BERRY
BIO SWALE					
CHO TEC	15g	15	M	CHONDROPETALUM TECTORUM	CAPE RUSH
JUN PAT	1g	50	L	JUNCUS PATENS	CALIFORNIA GRAY SEDGE

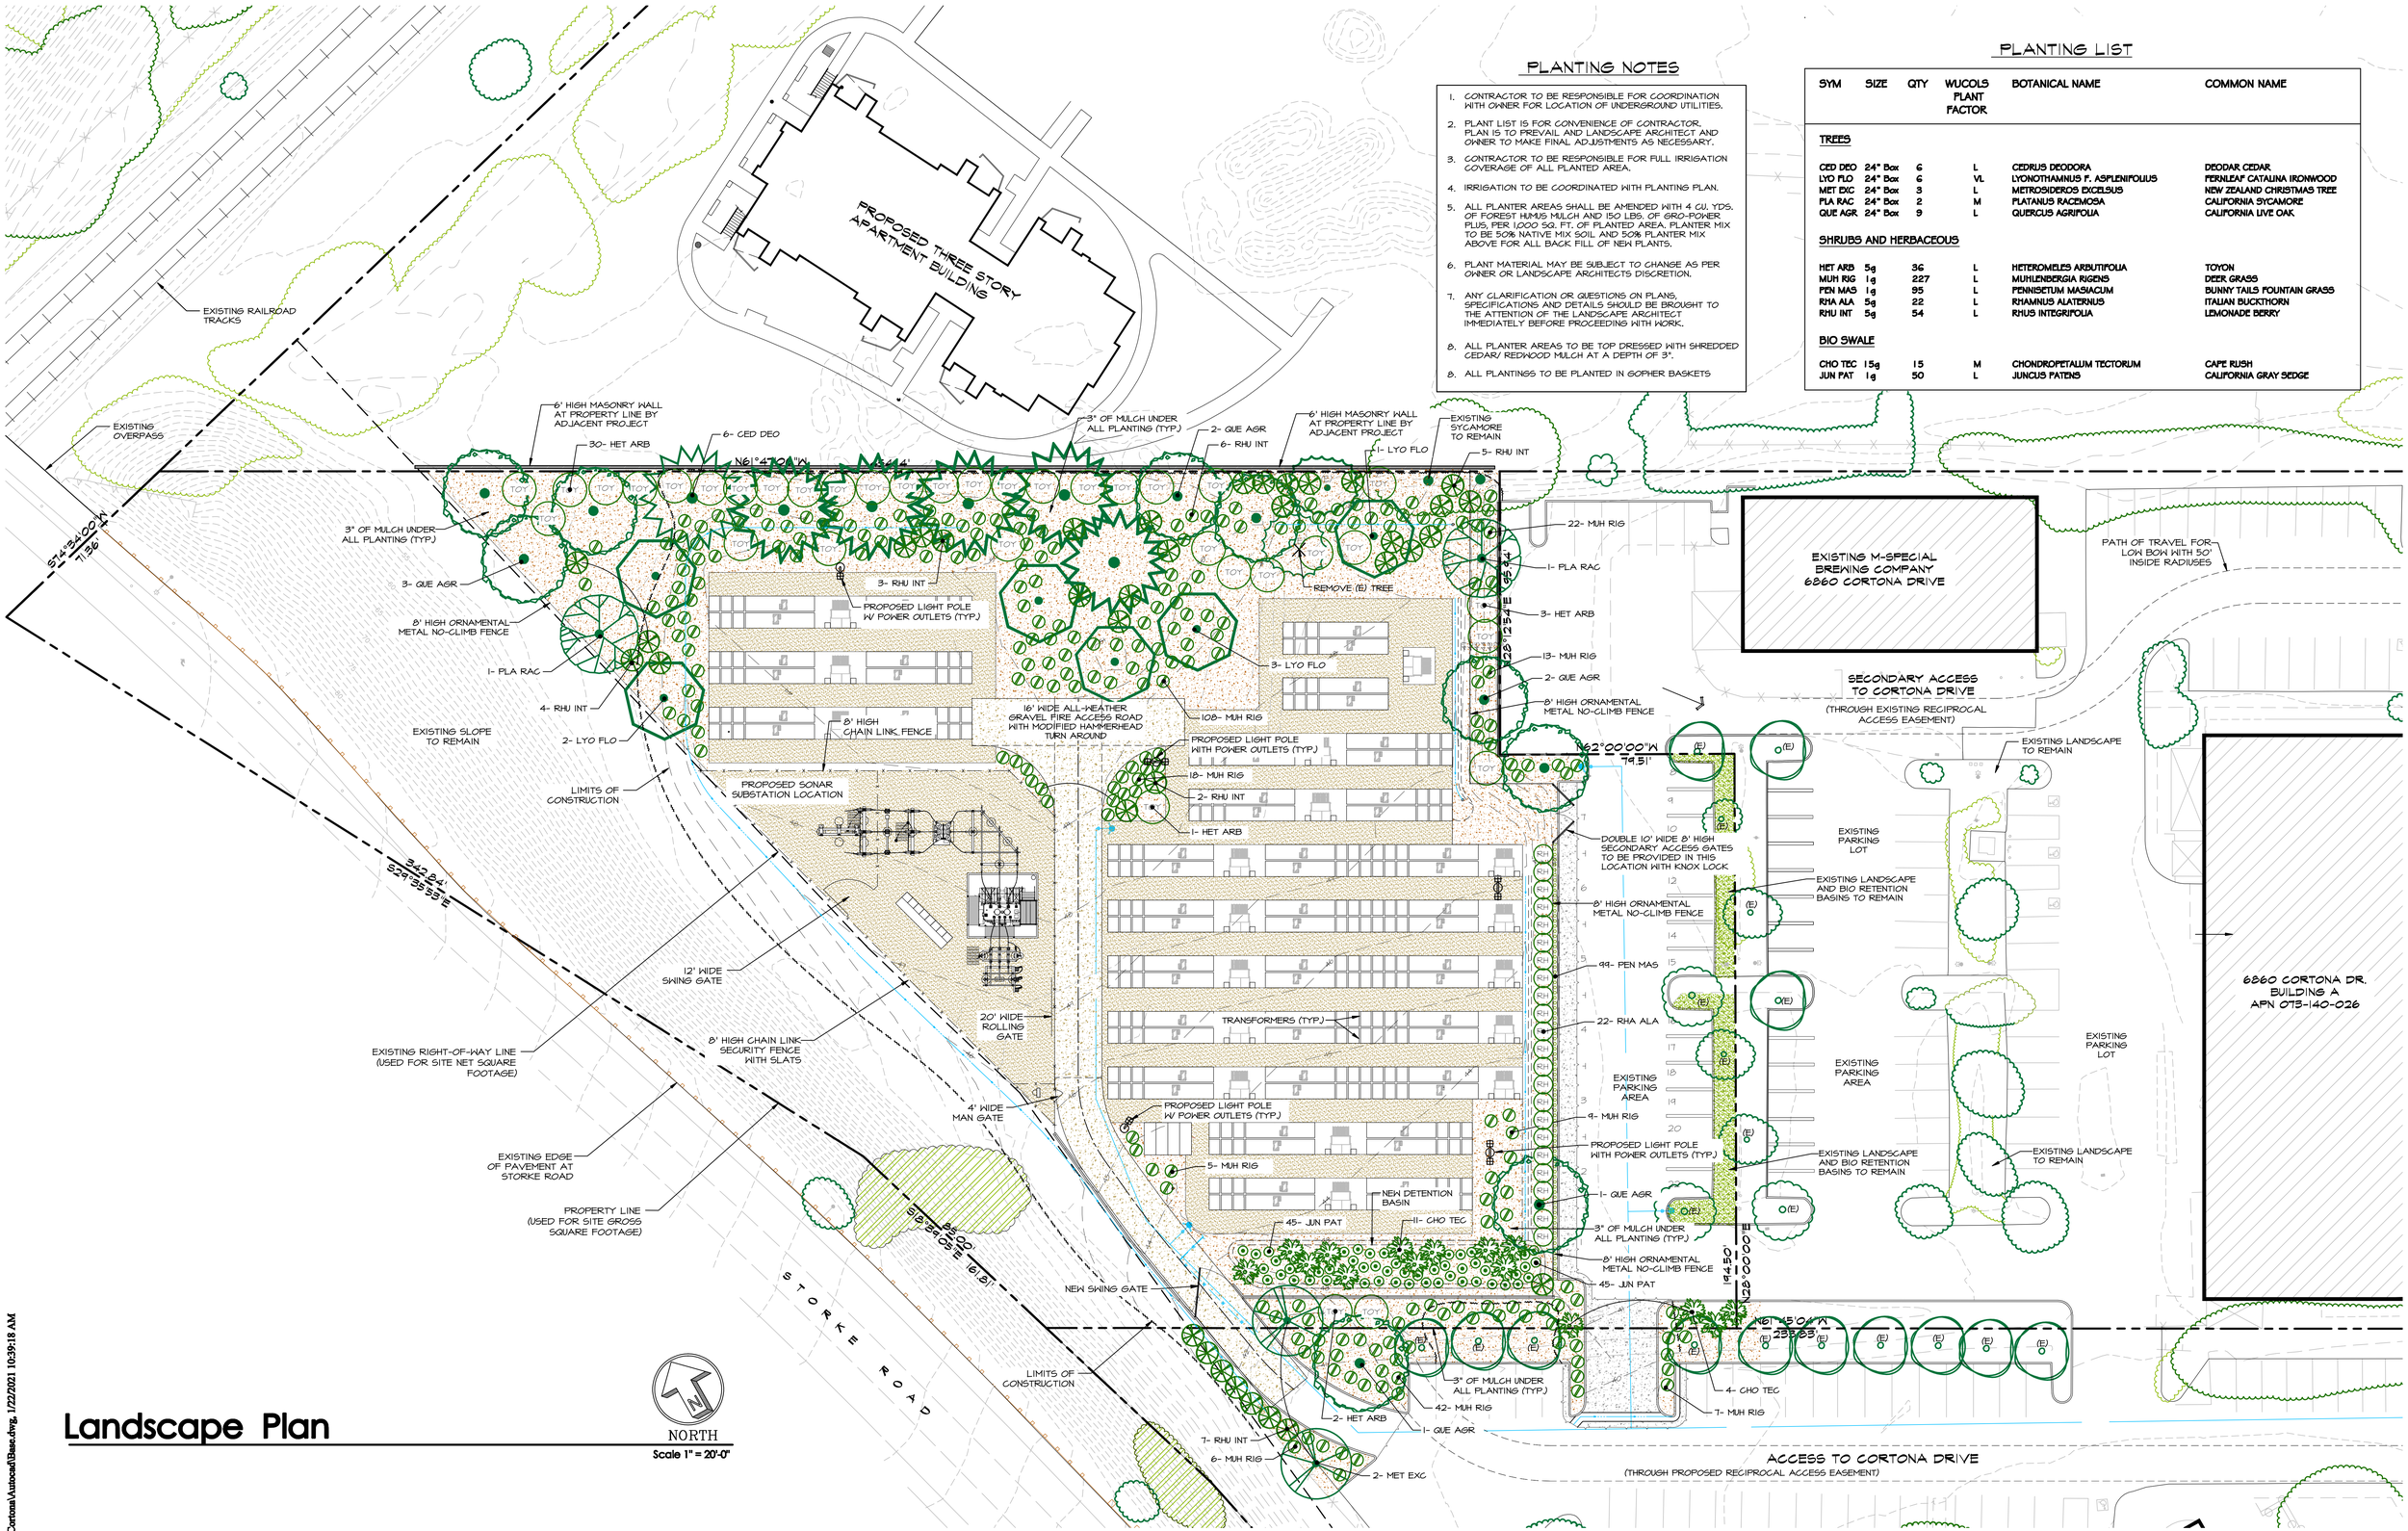

Landscape Plan

NORTH

Scale 1" = 20'-0"

ARCHITECTURE
CIVIL ENGINEERING
SURVEYING

DG omni DESIGN GROUP

711 TANK FARM ROAD, SUITE 100
SAN LUIS OBISPO
CALIFORNIA, 93401
PHONE: (805)544-9700
email: omni@dgbi.com

Consultant:

EARTHFORM DESIGN
LANDSCAPE ARCHITECTURE · LAND PLANNING · URBAN DESIGN
1227 DE LA VINA ST. SANTA BARBARA, CALIFORNIA. 93101
TEL:(805) 963-2006 FAX:(805) 963-8335

Developer:

GOLETA ENERGY STORAGE

AltaGas / Goleta Energy Storage LLC
8614 Westwood Center Drive, Suite 1800
Vienna, Virginia 22182

Development Plan / Tentative Parcel Map Drawings for:

Goleta Energy Storage
6864 Cortona Drive
Goleta, California 93117

Sheet Title:

Landscape Plan

REGISTERED LANDSCAPE ARCHITECT
SAM W. MAPHIS IV
No. 2703
Signature
Date
STATE OF CALIFORNIA

Date: January 22, 2021

Project Number: 1199-01-Tesla

Sheet Number:

DP- L-2

PROGRESS SET

N:\EFD\Projects\Goleta Energy Storage-Cortona\Autocad\Base.dwg, 1/22/2021 10:39:18 AM

WATER EFFICIENT LANDSCAPE WORKSHEET

Goleta Energy storage
6864 & 6868 Cortona Drive
Goleta, CA
1/19/21

Prepared according to the California Code of Regulations, Chapter 2.7. Model Water Efficient Landscape Ordinance (rev. 12/1/15)
by Earthform Design, Landscape Architects.

Reference evapotranspiration (Eto) for Santa Barbara **40.6**

SECTION A. HYDROZONE INFORMATION TABLE ---

HYDRO ZONE #		PLANT TYPE	WUCOLS plant factor (PF)	Irrigation method	irr. effic. (IE)	ETAF (PF/IE)	area (HA) (sq ft)		ETAF x Area		Estimated Total water Use (ETWU) Eto x 0.62 x ETAF x Area	% of landscape
Regular Landscape Areas												
1		low use, shrubs and groundcovers	0.3	Drip	0.81	0.37	13,337		4940		124,340	86.7%
2		medium use shrubs (BIO SWALE)	0.4	SPRAY	0.75	0.53	1,582		844		21,238	10.3%
3		Low use trees	0.3	Drip	0.81	0.37	384		142		3,580	2.5%
4		medium use trees	0.4	Drip	0.81	0.49	80		40		994	0.5%
						TOTALS	15,383	(A)	5965	(B)	150,153	100.00%
Special Landscape areas (SLA)												
		n/a				1	0	(C)	0	(D)		

							TOTAL LANDSCAPE AREA			15383				
							TOTAL ETAF					5965		
											ETWU TOTAL			150,153
											MAWA TOTAL			174,249

ETWU COMPLIES WITH MAWA

MAXIMUM APPLIED WATER ALLOWANCE (MAWA) CALCULATIONS

MAWA = (Eto) (0.62) [(0.55 x LA) + ((1-ETAF) x SLA)]
Annual Eto for Santa Barbara is 40.6
where:

MAWA	Maximum Applied Water Allowance (gallons per year)
Eto	Reference Evapotranspiration from Appendix A (inches per year)
0.55	ET Adjustment Factor (ETAF) *revised effective June 1, 2015* FOR RESIDENTIAL AREAS
0.45	ET Adjustment Factor (ETAF) *revised effective June 1, 2015* FOR COMMERCIAL AREAS
LA	Landscaped Area includes Special Landscape Area (square feet)
0.62	Conversion factor (to gallons per square foot)
SLA	Portion of the landscape area identified as Special Landscape Area (square feet)
0.45	the additional ET Adjustment Factor for Special Landscape Area * revised effective June 1, 2015* AND FOR NON RESIDENTIAL AREAS
ETAF	Estimated Total Adjustment Factor

MAWA CALCULATIONS:

Eto		conv. Factor	ETAF		LA		1-ETAF	SLA		
40.6	X	0.62	0.45	x	15,383	+	1- .45	0		
							0.55	0		
		25		X	6922	+	0			
								total		174,249

ESTIMATED TOTAL WATER USE (ETWU) CALCULATIONS:
ETWU = (Eto)(0.62) (ETAF) (AREA)
Annual Eto for Santa Barbara is 40.6
where:

ETWU	=	Estimated total water use per year (gallons per year)
ETo	=	Reference Evapotranspiration (inches per year)
PF	=	Plant Factor from WUCOLS
HA	=	Hydrozone Area [high, medium, and low water use areas] (square feet)
0.62	=	Conversion Factor
IE	=	Irrigation Efficiency (minimum 0.71)
SLA	=	Special Landscape Area (square feet)
ETAF	=	EvapoTranspiration Adjustment Factor

ETAF CALCULATIONS:

Regular Landscape Areas

TOTAL ETAF X Area		(B)		5,965
TOTAL Area		(A)		15,383
Average ETAF		B / A		**0.39**

AVERAGE ETAF FOR REGULAR LANDSCAPE AREAS
MUST BE 0.55 OR BELOW FOR RESIDENTIAL AREAS, AND
0.45 OR BELOW FOR NON-RESIDENTIAL AREAS

All Landscape Areas

TOTAL ETAF X Area		(B + D)		5965
TOTAL Area		(A + C)		15383
Sitewide ETAF		(B+D) / (A + C)		0.39

HYDRO ZONE LEGEND

ZONE 1 =13,337 S.F.
LOW USE SHRUBS AND GROUNDCOVERS

ZONE 2 =1,582 S.F.
MEDIUM USE SHRUBS

ZONE 3 =384 S.F.
LOW USE TREES

ZONE 4 =80 S.F.
MEDIUM USE TREES

TOTAL LANSCAPE AREA: =15,383 S.F.

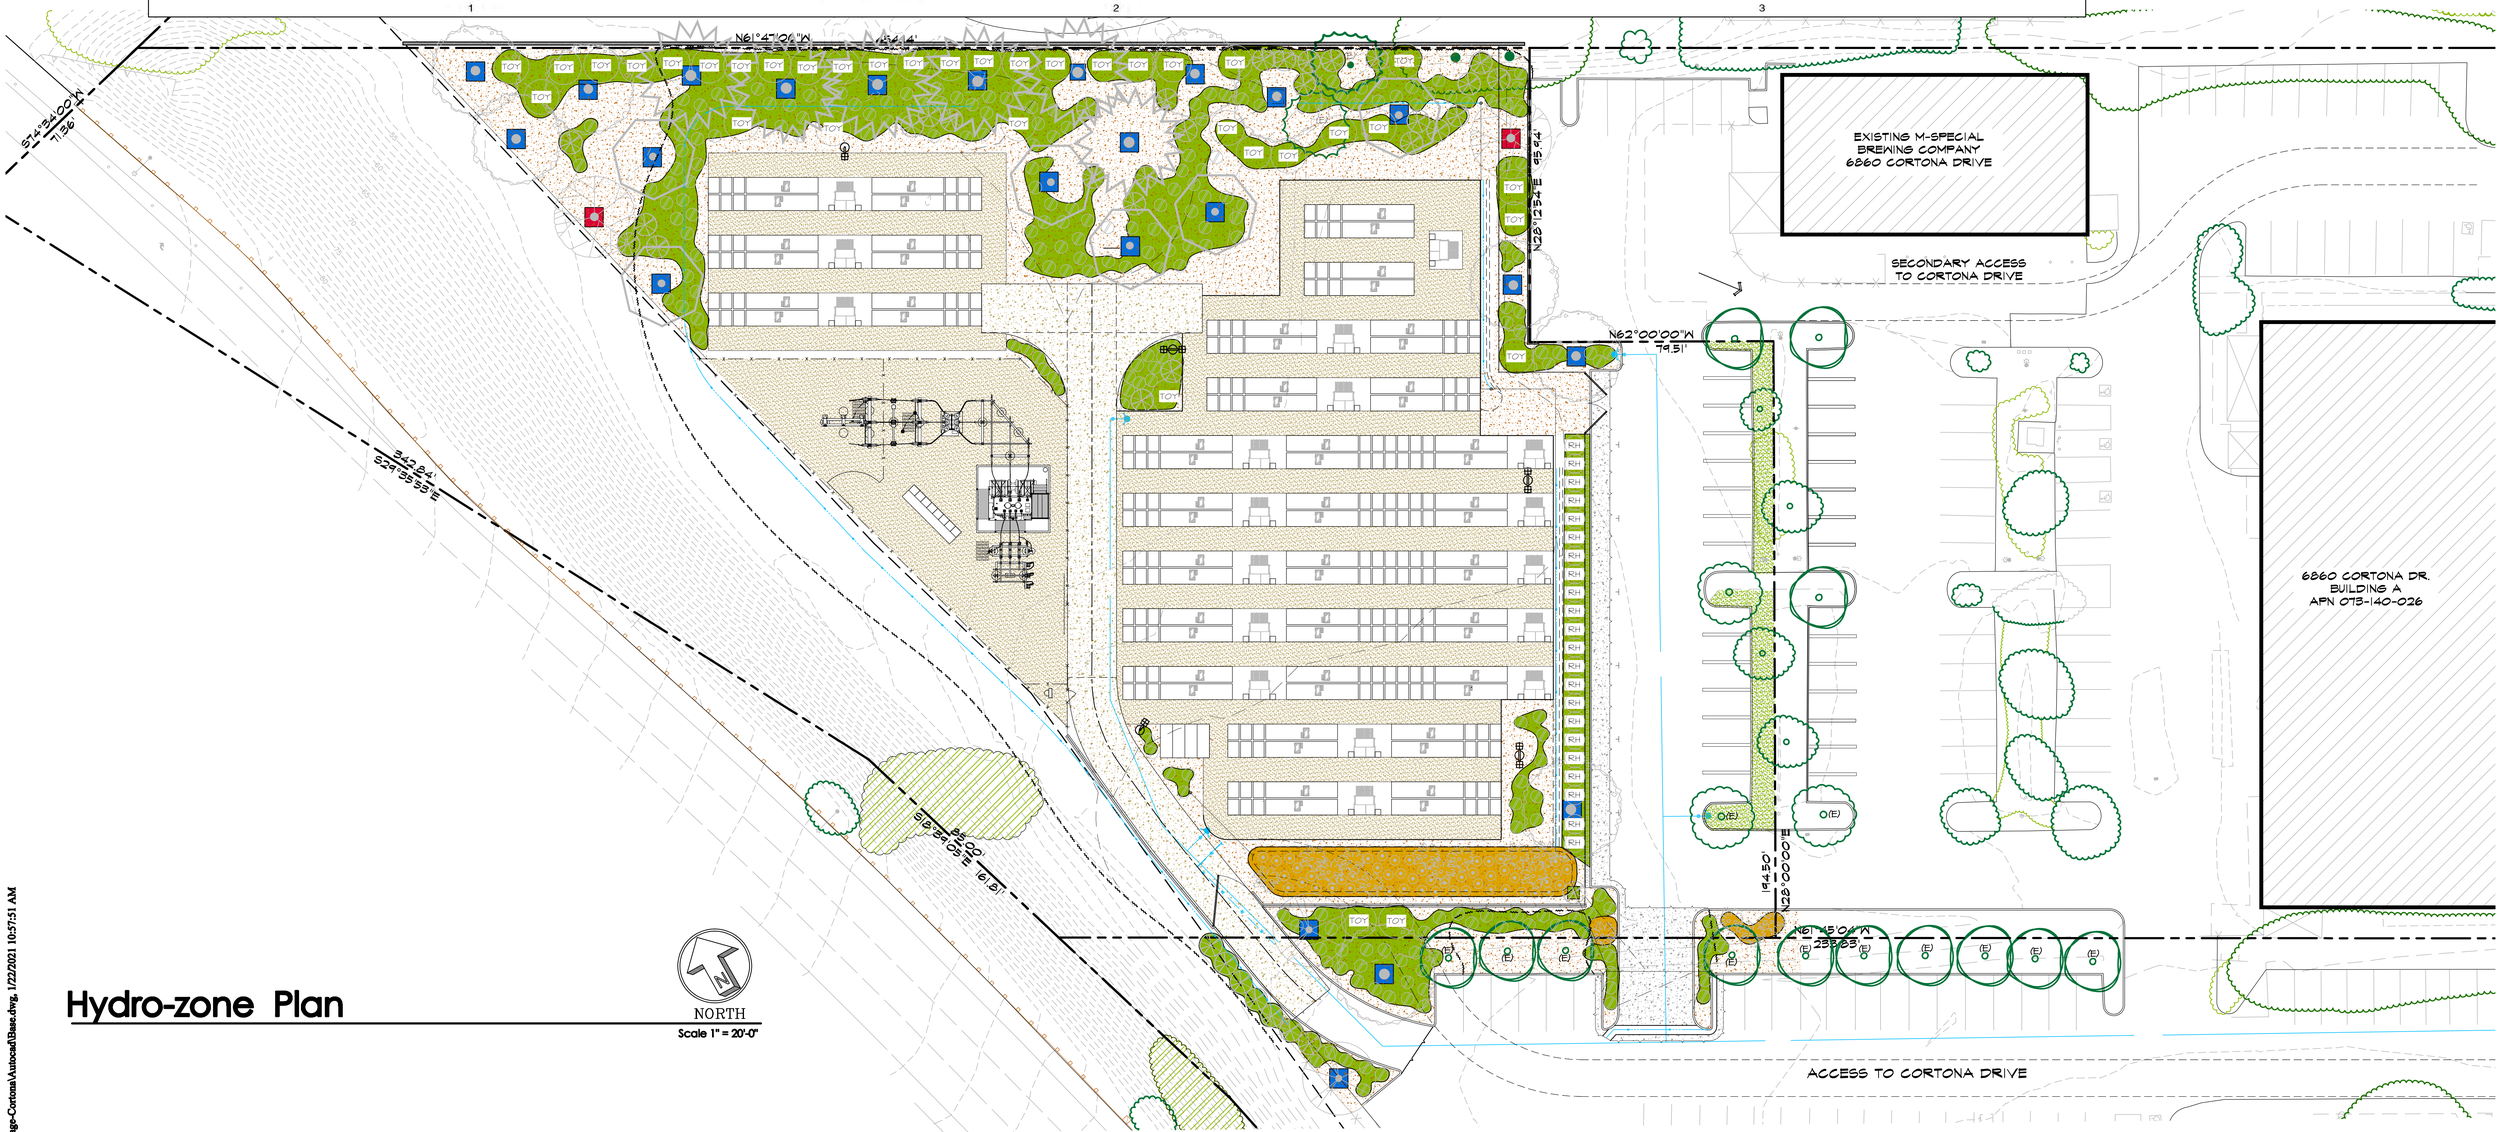

Hydro-zone Plan

Scale 1" = 20'-0"

ARCHITECTURE
CIVIL ENGINEERING
SURVEYING
711 TANK FARM ROAD, SUITE 100
SAN LUIS OBISPO
CALIFORNIA, 93401
PHONE: (805)544-9700
email: omni@odgdc.com
omni DESIGN GROUP

Consultant:
EARTHFORM DESIGN
LANDSCAPE ARCHITECTURE · LAND PLANNING · URBAN DESIGN
1227 DE LA VINA ST. SANTA BARBARA, CALIFORNIA. 93101
TEL:(805) 963-2006 FAX:(805) 963-8335

Developer:
GOLETA ENERGY STORAGE
AltaGas / Goleta Energy Storage LLC
8614 Westwood Center Drive, Suite 1800
Vienna, Virginia 22182

Development Plan / Tentative Parcel Map Drawings for:
Goleta Energy Storage
6864 Cortona Drive
Goleta, California 93117

Sheet Title:
Hydrozone Plan

REGISTERED LANDSCAPE ARCHITECT SEAN W. MARTIN No. 2703 Signature Date STATE OF CALIFORNIA

Date: January 22, 2021
Project Number: 1199-01-Tesla
Sheet Number:

DP- L-3
PROGRESS SET

N:\ED1\Projects\Goleta Energy Storage-Cortona\Autocad\Base.dwg, 1/22/2021 10:57:51 AM

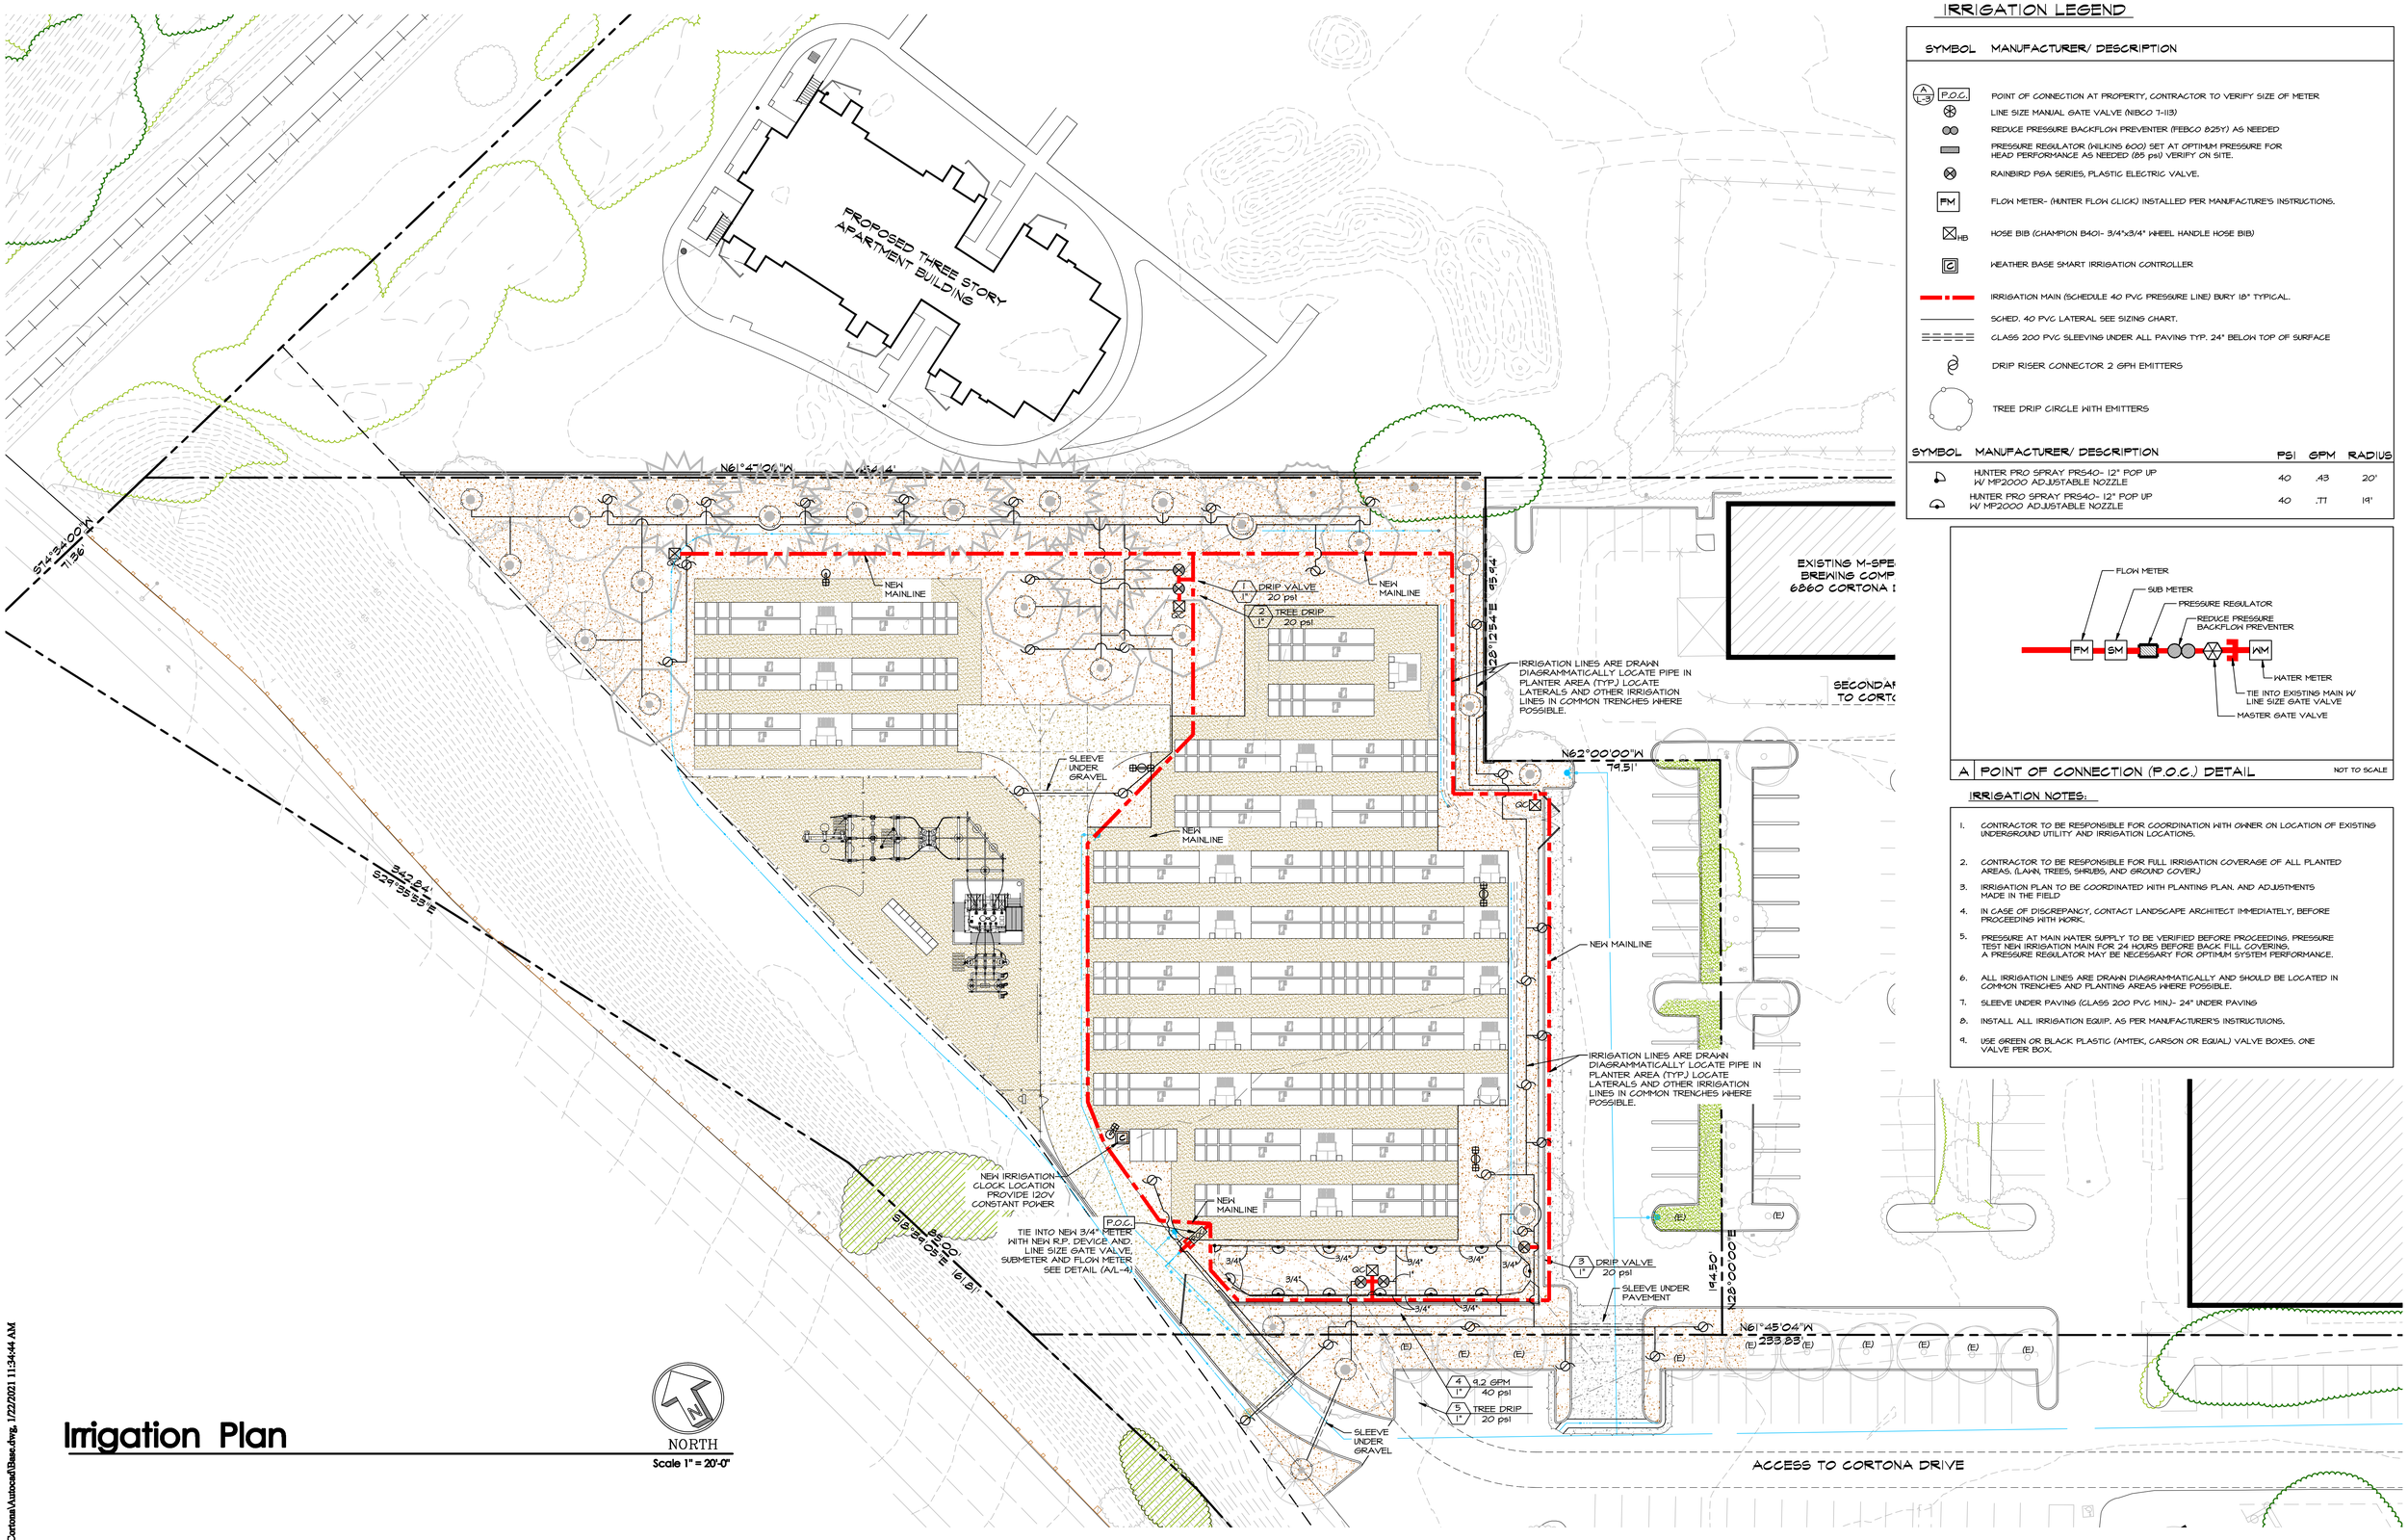

Irrigation Plan

IRRIGATION LEGEND

SYMBOL	MANUFACTURER/ DESCRIPTION
A L-3 P.O.C.	POINT OF CONNECTION AT PROPERTY, CONTRACTOR TO VERIFY SIZE OF METER
	LINE SIZE MANUAL GATE VALVE (NIBCO T-113)
	REDUCE PRESSURE BACKFLOW PREVENTER (FEBCO 825Y) AS NEEDED
	PRESSURE REGULATOR (WILKINS 600) SET AT OPTIMUM PRESSURE FOR HEAD PERFORMANCE AS NEEDED (85 psi) VERIFY ON SITE.
	RAINBIRD PGA SERIES, PLASTIC ELECTRIC VALVE.
FM	FLOW METER- (HUNTER FLOW CLICK) INSTALLED PER MANUFACTURE'S INSTRUCTIONS.
HB	HOSE BIB (CHAMPION B401- 3/4"x3/4" WHEEL HANDLE HOSE BIB)
C	WEATHER BASE SMART IRRIGATION CONTROLLER
	IRRIGATION MAIN (SCHEDULE 40 PVC PRESSURE LINE) BURY 18" TYPICAL.
	SCHED. 40 PVC LATERAL SEE SIZING CHART.
	CLASS 200 PVC SLEEVING UNDER ALL PAVING TYP. 24" BELOW TOP OF SURFACE
	DRIP RISER CONNECTOR 2 GPH EMITTERS
	TREE DRIP CIRCLE WITH EMITTERS

SYMBOL	MANUFACTURER/ DESCRIPTION	PSI	GPM	RADIUS
	HUNTER PRO SPRAY PRS40- 12" POP UP W/ MP2000 ADJUSTABLE NOZZLE	40	.43	20'
	HUNTER PRO SPRAY PRS40- 12" POP UP W/ MP2000 ADJUSTABLE NOZZLE	40	.77	19'

A POINT OF CONNECTION (P.O.C.) DETAIL — NOT TO SCALE

IRRIGATION NOTES:

1. CONTRACTOR TO BE RESPONSIBLE FOR COORDINATION WITH OWNER ON LOCATION OF EXISTING UNDERGROUND UTILITY AND IRRIGATION LOCATIONS.
2. CONTRACTOR TO BE RESPONSIBLE FOR FULL IRRIGATION COVERAGE OF ALL PLANTED AREAS, (LAWN, TREES, SHRUBS, AND GROUND COVER.)
3. IRRIGATION PLAN TO BE COORDINATED WITH PLANTING PLAN, AND ADJUSTMENTS MADE IN THE FIELD
4. IN CASE OF DISCREPANCY, CONTACT LANDSCAPE ARCHITECT IMMEDIATELY, BEFORE PROCEEDING WITH WORK.
5. PRESSURE AT MAIN WATER SUPPLY TO BE VERIFIED BEFORE PROCEEDING. PRESSURE TEST NEW IRRIGATION MAIN FOR 24 HOURS BEFORE BACK FILL COVERING. A PRESSURE REGULATOR MAY BE NECESSARY FOR OPTIMUM SYSTEM PERFORMANCE.
6. ALL IRRIGATION LINES ARE DRAWN DIAGRAMMATICALLY AND SHOULD BE LOCATED IN COMMON TRENCHES AND PLANTING AREAS WHERE POSSIBLE.
7. SLEEVE UNDER PAVING (CLASS 200 PVC MIN)- 24" UNDER PAVING
8. INSTALL ALL IRRIGATION EQUIP. AS PER MANUFACTURER'S INSTRUCTIONS.
9. USE GREEN OR BLACK PLASTIC (AMTEK, CARSON OR EQUAL) VALVE BOXES. ONE VALVE PER BOX.

N:\EFD\Projects\Goleta Energy Storage-Cortona\Autocad\Base.dwg, 1/22/2021 11:34:44 AM

ARCHITECTURE
CIVIL ENGINEERING
SURVEYING
711 TANK FARM ROAD, SUITE 100
SAN LUIS OBISPO
CALIFORNIA, 93401
PHONE: (805)544-9700
email: omni@odgla.com
omni DESIGN GROUP

Consultant:
EARTHFORM DESIGN
LANDSCAPE ARCHITECTURE · LAND PLANNING · URBAN DESIGN
1227 DE LA VINA ST. SANTA BARBARA, CALIFORNIA, 93101
TEL:(805) 963-2006 FAX:(805) 963-8335

Developer:
GOLETA ENERGY STORAGE
AltaGas / Goleta Energy Storage LLC
8614 Westwood Center Drive, Suite 1800
Vienna, Virginia 22182

Development Plan / Tentative Parcel Map Drawings for:
Goleta Energy Storage
6864 Cortona Drive
Goleta, California 93117

Sheet Title:
Schematic Irrigation Plan

REGISTERED LANDSCAPE ARCHITECT SAM W. MARTINEZ No. 2703 Signature Date STATE OF CALIFORNIA

Date: January 22, 2021
Project Number: 1199-01-Tesla
Sheet Number:

DP- L-4
PROGRESS SET

Schedule										
Symbol	Label	QTY	Manufacturer	Catalog Number	Description	Lamp	Number Lamps	Lumens per Lamp	LLF	Wattage
	S1	0	Lithonia Lighting	DSX0 LED P3 40K RCCO MVOLT, SSS 18' 4C DM19AS FGL	DSX0 LED P3 40K RCCO MVOLT, Festoon GFI Outlet, Less Electric	LED	1	5153	0.95	71
	S2	1	Lithonia Lighting	DSX0 LED P3 40K T3M MVOLT, SSS 18' 4C DM19AS FGL	DSX0 LED P3 40K T3M MVOLT, Festoon GFI Outlet, Less Electric	LED	1	8205	0.95	71
	S3	1	Lithonia Lighting	DSX0 LED P3 40K TFTM MVOLT HS	DSX0 LED P3 40K TFTM MVOLT with houseside shield	LED	1	6595	0.95	71
	S4	3	Lithonia Lighting	DSX0 LED P3 40K T3M MVOLT, SSS 18' 4C DM28AS FGL	DSX0 LED P3 40K T3M MVOLT, Festoon GFI Outlet, Less Electric	LED	1	8205	0.95	142

Statistics						
Description	Symbol	Avg	Max	Min	Max/Min	Avg/Min
PROPERTY LINE	+	0.1 fc	0.3 fc	0.0 fc	N/A	N/A
SITE	+	0.7 fc	3.5 fc	0.0 fc	N/A	N/A

LIGHTING NOTES:

1 FIXTURES MOUNTED AT 20FT, ABOVE FINISHED GRADE

2 CONTRACTOR SHALL PROVIDE AND INSTALL SWITCH AND GFCI RECEP AT EACH LIGHT POLE (LEVITON GFSWI) WITH WEATHERPROOF, WHILE-IN-USE COVER (LEVITON 5980-UCL)

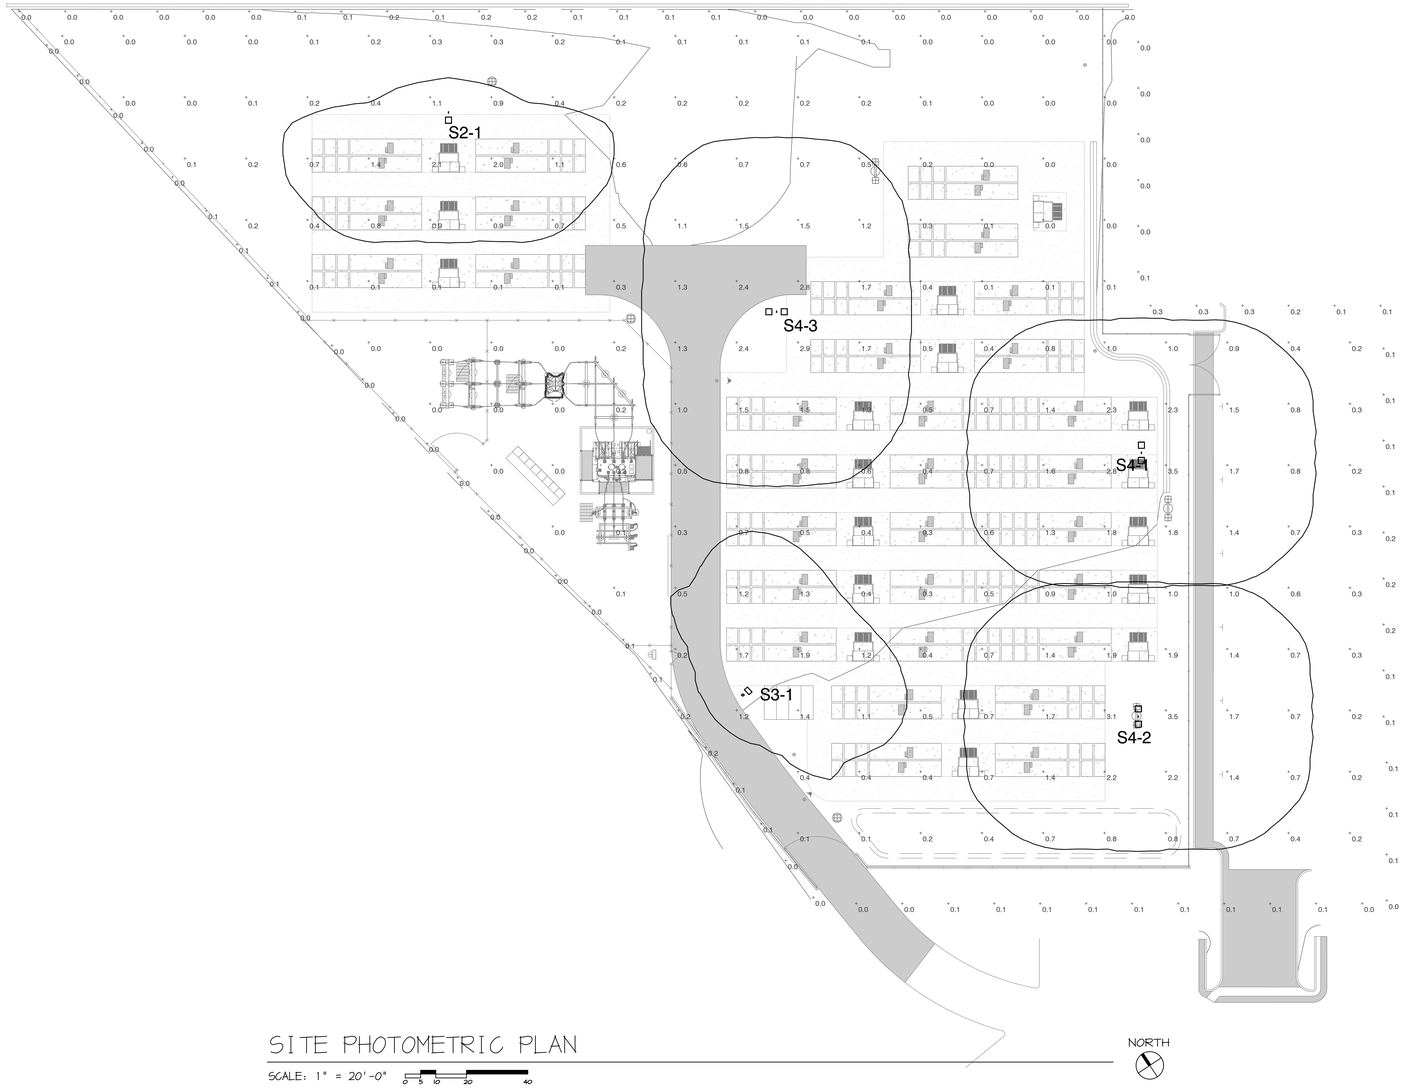

SITE PHOTOMETRIC PLAN

SCALE: 1" = 20'-0"

NORTH

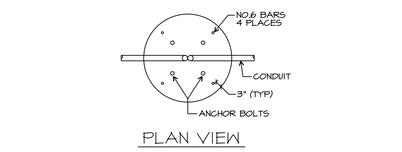

PLAN VIEW

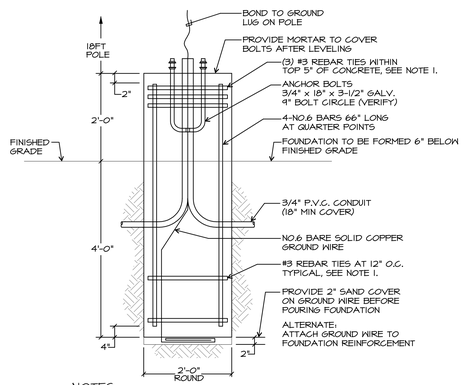

NOTES

1. TIES SHALL HAVE AT EACH END A 135 DEGREE HOOK BEND WITH A SIX-BAR DIAMETER BUT NOT LESS THAN 3 INCH EXTENSION THAT ENGAGES THE LONGITUDAL REINFORCEMENT AND PROJECTS INTO THE INTERIOR OF THE STIRRUP OR HOOP.

LIGHT STANDARD FDN. DET. B

ARCHITECTURE
CIVIL ENGINEERING
SURVEYING

711 TANK FARM ROAD, SUITE 100
SAN LUIS OBISPO
CALIFORNIA, 93401
PHONE: (805)544-9700
email: omni@odgla.com

omni DESIGN GROUP

Consultant:

JMPE
ELECTRICAL ENGINEERING
LIGHTING DESIGN
CA REGISTRATION NO E13085

627 OLIVE STREET
SANTA BARBARA CA 93105
(805) 569-9216
FAX (805) 569-2405
email : maloney@jmpe.com

REGISTERED PROFESSIONAL ENGINEER
EXP. 09/30/2021
ELECTRICAL
STATE OF CALIFORNIA
19578

Developer:

AltaGas / Goleta Energy Storage LLC
8614 Westwood Center Drive, Suite 1800
Vienna, Virginia 22182

Development Plan and Tentative Parcel Map Drawings for:

Goleta Energy Storage
6864 Cortona Drive
Goleta, California 93117

Sheet Title:

Site Photometric Plan

Date: Jan 21, 2021

Project Number: 1199-01-Tesla

Sheet Number:

E-1

\\jmpe.sharepoint.com@SSL\DavWWWRoot\sites\DWG\Shared Documents\DWG\2019 DWGS\19578\19578 E1.dwg, 1/22/2021 10:37:27 AM, DWG To PDF.pc3

D-Series Size 0
LED Area Luminaire

Catalog Number

Notes

Type

Hit the Tab key or mouse over the page to see all interactive elements.

Specifications

EPA: 0.95 ft² (.09 m²)

Length: 26" (66.0 cm)

Width: 13" (33.0 cm)

Height$_1$: 3" (7.62 cm)

Height$_2$: 7" (17.8 cm)

Weight (max): 16 lbs (7.25 kg)

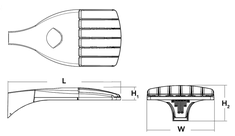

A+ Capable options indicated by this color background.

Introduction

The modern styling of the D-Series is striking yet unobtrusive - making a bold, progressive statement even as it blends seamlessly with its environment. The D-Series distills the benefits of the latest in LED technology into a high performance, high efficacy, long-life luminaire. The outstanding photometric performance results in sites with excellent uniformity, greater pole spacing and lower power density. It is ideal for replacing up to 400W metal halide with typical energy savings of 70% and expected service life of over 100,000 hours.

Ordering Information

EXAMPLE: DSX0 LED P6 40K T3M MVOLT SPA NLTAIR2 PIRHN DDBXD

DSX0 LED	P3	30K	SEE FIXTURE SCHED.	MVOLT	SPA
Series	**LEDs**	**Color temperature**	**Distribution**	**Voltage**	**Mounting**
DSX0 LED	**Forward optics** P1 P4 P7 P2 P5 P3 P6 **Rotated optics** P10[2] P12[2] P11[2] P13[2]	30K 3000 K 40K 4000 K 50K 5000 K	T1S Type I short (Automotive) T2S Type II short T2M Type II medium T3S Type III short T3M Type III medium T4M Type IV medium TFTM Forward throw medium T5VS Type V very short[1] T5S Type V short[1] T5M Type V medium[1] T5W Type V wide[1] BLC Backlight control[3] LCCO Left corner cutoff[3] RCCO Right corner cutoff[3]	MVOLT[4,5] 120[5] 208[5] 240[5] 277[5] 347[5,6] 480[5,6]	**Shipped included** SPA Square pole mounting RPA Round pole mounting WBA Wall bracket[7] SPUMBA Square pole universal mounting adaptor[7] RPUMBA Round pole universal mounting adaptor[7] **Shipped separately** KMA8 DDBXD U Mast arm mounting bracket adaptor (specify finish)[8]

PER 5	DDBXD
Control options	**Other options** / **Finish** (required)

Shipped included

NLTAIR2 nLight AIR generation 2 enabled[9,10]
PIRHN Network, high/low motion/ambient sensor[9]
PER NEMA twist-lock receptacle only (control ordered separate)[11]
PER5 Five-pin receptacle only (control ordered separate)[11,12]
PER7 Seven-pin receptacle only (leads exit fixture) (control ordered separate)[11,12]
DMG 0-10V dimming extend out back of housing for external control (control ordered separate)[13]

PIR High/low, motion/ambient sensor, 8-15' mounting height, ambient sensor enabled at 5fc[9,14]
PIRH High/low, motion/ambient sensor, 15-30' mounting height, ambient sensor enabled at 5fc[9,14]
PIR1FC3V High/low, motion/ambient sensor, 8-15' mounting height, ambient sensor enabled at 1fc[9,14,15]
PIR1FC1V High/low, motion/ambient sensor, 15-30' mounting height, ambient sensor enabled at 1fc[9,14,15]
FAO Field adjustable output[16]

Shipped installed

HS House-side shield[18]
SF Single fuse (120, 277, 347V)[5]
DF Double fuse (208, 240, 480V)[5]
L90 Left rotated optics[1]
R90 Right rotated optics[1]
DDL Diffused drop lens[18]

Shipped separately

BS Bird spikes[18]
EGS External glare shield

DDBXD Dark bronze
DBLXD Black
DNAXD Natural aluminum
DWHXD White
DDBTXD Textured dark bronze
DBLBXD Textured black
DNATXD Textured natural aluminum
DWHGXD Textured white

© 2011-2020 Acuity Brands Lighting, Inc. All rights reserved.

Photometric Diagrams

To see complete photometric reports or download .ies files for this product, visit Lithonia Lighting's D-Series Area Size 0 homepage.

Isofootcandle plots for the DSX0 LED 40C 1000 40K. Distances are in units of mounting height (20').

LEGEND
0.1 fc
0.5 fc
1.0 fc

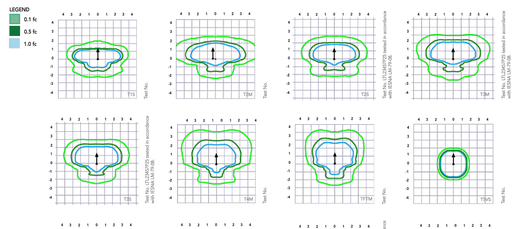

© 2011-2020 Acuity Brands Lighting, Inc. All rights reserved.

Performance Data

Lumen Output

Lumen values are from photometric tests performed in accordance with IESNA LM-79-08. Data is considered to be representative of the configurations shown, within the tolerances allowed by Lighting Facts. Contact factory for performance data on any configurations not shown here.

Forward Optics

Power Package	LED Count	Drive Current	System Watts	Dist. Type	30K (5000 K, 70 CRI)					40K (4000 K, 70 CRI)					50K (5000 K, 70 CRI)				
					Lumens	B	U	G	LPW	Lumens	B	U	G	LPW	Lumens	B	U	G	LPW
P1	20	530	38W	T1S	4,369	1	0	1	115	4,706	1	0	1	124	4,766	1	0	1	125
				T2S	4,364	1	0	1	115	4,701	1	0	1	124	4,761	1	0	1	125
				T2M	4,387	1	0	1	115	4,726	1	0	1	124	4,785	1	0	1	126
				T3S	4,248	1	0	1	112	4,577	1	0	1	120	4,634	1	0	1	122
				T3M	4,376	1	0	1	115	4,714	1	0	1	124	4,774	1	0	1	126
				T4M	4,281	1	0	1	113	4,612	1	0	2	121	4,670	1	0	2	123
				TFTM	4,373	1	0	1	115	4,711	1	0	2	124	4,771	1	0	2	126
				T5VS	4,548	2	0	0	120	4,900	2	0	0	129	4,962	2	0	0	131
				T5S	4,552	2	0	0	120	4,904	2	0	0	129	4,966	2	0	0	131
				T5M	4,541	3	0	1	120	4,891	3	0	1	129	4,953	3	0	1	130
				T5W	4,576	3	0	2	120	4,929	3	0	2	130	4,992	3	0	2	131
				BLC	3,586	1	0	1	94	3,863	1	0	1	102	3,912	1	0	1	103
				LCCO	2,668	1	0	1	70	2,874	1	0	2	76	2,911	1	0	2	77
				RCCO	2,668	1	0	1	70	2,874	1	0	2	76	2,911	1	0	2	77
P2	20	700	49W	T1S	5,570	1	0	1	114	6,001	1	0	1	122	6,077	2	0	2	124
				T2S	5,564	1	0	2	114	5,994	1	0	2	122	6,070	2	0	2	124
				T2M	5,593	1	0	1	114	6,025	1	0	1	123	6,102	1	0	1	125
				T3S	5,417	1	0	2	111	5,835	1	0	2	119	5,909	2	0	2	121
				T3M	5,580	1	0	2	114	6,011	1	0	2	123	6,087	1	0	2	124
				T4M	5,458	1	0	2	111	5,880	1	0	2	120	5,955	1	0	2	122
				TFTM	5,576	1	0	2	114	6,007	1	0	2	123	6,083	1	0	2	124
				T5VS	5,799	2	0	0	118	6,247	2	0	0	127	6,327	2	0	0	129
				T5S	5,804	2	0	0	118	6,252	2	0	0	128	6,332	2	0	1	129
				T5M	5,789	3	0	1	118	6,237	3	0	1	127	6,316	3	0	1	129
				T5W	5,834	3	0	2	119	6,285	3	0	2	128	6,364	3	0	2	130
				BLC	4,572	1	0	1	93	4,925	1	0	1	101	4,987	1	0	1	102
				LCCO	3,402	1	0	2	69	3,665	1	0	2	75	3,711	1	0	2	76
				RCCO	3,402	1	0	2	69	3,665	1	0	2	75	3,711	1	0	2	76
P3	20	1050	71W	T1S	7,833	2	0	2	110	8,438	2	0	2	119	8,545	2	0	3	120
				T2S	7,825	2	0	2	110	8,429	2	0	2	119	8,536	2	0	2	120
				T2M	7,865	2	0	2	111	8,473	2	0	2	119	8,580	2	0	2	121
				T3S	7,617	2	0	2	107	8,205	2	0	2	116	8,309	2	0	3	117
				T3M	7,846	2	0	2	111	8,452	2	0	2	119	8,559	2	0	2	121
				T4M	7,675	2	0	2	108	8,269	2	0	2	116	8,373	2	0	2	118
				TFTM	7,841	2	0	2	110	8,447	2	0	2	119	8,554	2	0	2	120
				T5VS	8,155	3	0	0	115	8,785	3	0	0	124	8,894	3	0	0	125
				T5S	8,162	3	0	1	115	8,792	3	0	1	124	8,904	3	0	1	125
				T5M	8,141	3	0	2	115	8,770	3	0	2	124	8,881	3	0	2	125
				T5W	8,204	3	0	2	116	8,838	4	0	2	124	8,950	4	0	2	126
				BLC	6,429	1	0	2	91	6,926	1	0	2	98	7,013	1	0	2	99
				LCCO	4,784	1	0	2	67	5,153	1	0	2	73	5,218	1	0	2	73
				RCCO	4,784	1	0	2	67	5,153	1	0	2	73	5,218	1	0	2	73
P4	20	1400	92W	T1S	9,791	2	0	2	106	10,547	2	0	2	115	10,681	2	0	2	116
				T2S	9,780	2	0	2	106	10,536	2	0	2	115	10,669	2	0	2	116
				T2M	9,831	2	0	2	107	10,590	2	0	2	115	10,724	2	0	2	117
				T3S	9,521	2	0	2	103	10,256	2	0	2	111	10,386	2	0	2	113
				T3M	9,807	2	0	2	107	10,565	2	0	2	115	10,698	2	0	2	116
				T4M	9,594	2	0	2	104	10,335	2	0	3	112	10,466	2	0	3	114
				TFTM	9,801	2	0	2	107	10,558	2	0	2	115	10,692	2	0	2	116
				T5VS	10,193	3	0	1	111	10,981	3	0	1	119	11,120	3	0	1	121
				T5S	10,201	3	0	1	111	10,990	3	0	1	119	11,129	3	0	1	121
				T5M	10,176	4	0	2	111	10,962	4	0	2	119	11,101	4	0	2	121
				T5W	10,254	4	0	3	111	11,047	4	0	3	120	11,186	4	0	3	122
				BLC	8,056	1	0	2	87	8,656	1	0	2	94	8,766	1	0	2	95
				LCCO	5,979	1	0	2	65	6,441	1	0	2	70	6,523	1	0	3	71
				RCCO	5,979	1	0	2	65	6,441	1	0	2	70	6,523	1	0	3	71

© 2011-2020 Acuity Brands Lighting, Inc. All rights reserved.

Capable Luminaire

This item is an A+ capable luminaire, which has been designed and tested to provide consistent color appearance and system-level interoperability.

- All configurations of this luminaire meet the Acuity Brands' specification for chromatic consistency
- This luminaire is A+ Certified when ordered with DTL® controls marked by a shaded background. DTL DLL equipped luminaires meet the A+ specification for luminaire to photocontrol interoperability1
- This luminaire is part of an A+ Certified solution for ROAM® or XPoint™ Wireless control networks, providing out-of-the-box control compatibility with simple commissioning, when ordered with drivers and control options marked by a shaded background.

To learn more about A+, visit www.acuitybrands.com/aplus.

1. See ordering tree for details.
2. A+ Certified Solutions for ROAM require the order of one ROAM node per luminaire.
   Sold Separately: Link to Roam; Link to DTL DLL

FEATURES & SPECIFICATIONS

INTENDED USE

The sleek design of the D-Series Size 0 reflects the embedded high performance LED technology. It is ideal for many commercial and municipal applications, such as parking lots, plazas, campuses, and pedestrian areas.

CONSTRUCTION

Single-piece die-cast aluminum housing has integral heat sink fins to optimize thermal management through conductive and convective cooling. Modular design allows for ease of maintenance and future light engine upgrades. The LED driver is mounted in direct contact with the casting to promote low operating temperatures and long life. Housing is completely sealed against moisture and environmental contaminants (IP65). Low EPA (0.95 ft²) for optimized pole wind loading.

FINISH

Exterior parts are protected by a zinc-infused Super Durable TGIC thermoset powder coat finish that provides superior resistance to corrosion and weathering. A tightly controlled multi-stage process ensures a minimum 3 mils thickness for a finish that can withstand extreme climate changes without cracking or peeling. Available in both textured and non-textured finishes.

OPTICS

Precision-molded proprietary acrylic lenses are engineered for superior area lighting distribution, uniformity, and pole spacing. Light engines are available in 3000 K, 4000 K or 5000 K (70 CRI) configurations. The D-Series Size 0 has zero uplight and qualifies as a Nighttime Friendly™ product, meaning it is consistent with the LEED® and Green Globes™ criteria for eliminating wasteful uplight.

ELECTRICAL

Light engine(s) configurations consist of high-efficacy LEDs mounted to metal-core circuit boards to maximize heat dissipation and promote long life (up to L85/100,000 hours at 25°C). Class 1 electronic drivers are designed to have a power factor >90%, THD <20%, and an expected life of 100,000 hours with <1% failure rate. Easily serviceable 10kV surge protection device meets a minimum Category C Low operation (per ANSI/IEEE C62.41.2).

STANDARD CONTROLS

The DSX0 LED area luminaire has a number of control options. Dusk to dawn controls can be utilized via optional NEMA twist-lock photocell receptacles. Integrated motion sensors with on-board photocells feature field-adjustable programing and are suitable for mounting heights up to 30 feet.

nLIGHT AIR CONTROLS

The DSX0 LED area luminaire is also available with nLight® AIR for the ultimate in wireless control. This powerful controls platform provides out-of-the-box basic motion sensing and photocontrol functionality and is suitable for mounting heights up to 40 feet. Once commissioned using a smartphone and the easy-to-use CLAIRITY app, nLight AIR equipped luminaires can be grouped, resulting in motion sensor and photocell group response without the need for additional equipment. Scheduled dimming with motion sensor over-ride can be achieved when used with the nLight Eclypse. Additional information about nLight Air can be found here.

INSTALLATION

Included mounting block and integral arm facilitate quick and easy installation. Stainless steel hex head screws fasten the mounting block securely to poles and walls, enabling the D-Series Size 0 to withstand up to a 3.0 G vibration load rating per ANSI C136.31. The D-Series Size 0 utilizes the AERIS™ series pole drilling pattern (template #B). Optional terminal block and NEMA photocontrol receptacle are also available.

LISTINGS

UL Listed for wet locations. Light engines are IP66 rated; luminaire is IP65 rated. Rated for -40°C minimum ambient. U.S. Patent No. D672,492 S. International patent pending.

DesignLights Consortium® (DLC) Premium qualified product and DLC qualified product. Not all versions of this product may be DLC Premium qualified or DLC qualified. Please check the DLC Qualified Products List at www.designlights.org/QPL to confirm which versions are qualified.

International Dark-Sky Association (IDA) Fixture Seal of Approval (FSA) is available for all products on this page utilizing 3000K color temperature only

WARRANTY

5-year limited warranty. Complete warranty terms located at: www.acuitybrands.com/support/customer-support/terms-and-conditions

Note: Actual performance may differ as a result of end-user environment and application.
All values are design or typical values, measured under laboratory conditions at 25 °C.
Specifications subject to change without notice.

© 2011-2020 Acuity Brands Lighting, Inc. All rights reserved.

Catalog Number

Notes

Type

Anchor Base Poles

SSS

SQUARE STRAIGHT STEEL

LITHONIA LIGHTING®

FEATURES & SPECIFICATIONS

INTENDED USE — These specifications are for USA standards only. Check with factory for Canadian specifications. Square Straight Steel is a general purpose light pole for up to 39-foot mounting heights. This pole provides a robust yet cost effective option for mounting area lights and floodlights.

CONSTRUCTION — Pole Shaft: The pole shaft is of uniform dimension and wall thickness and is made of a weldable-grade, hot-rolled, commercial-quality steel tubing with a minimum yield of 55 KSI (11-gauge, .1196"), or 50 KSI (7-gauge, .1793"). Shaft is one-piece with a full-length longitudinal high-frequency electric resistance weld. Uniformly square in cross-section with flat sides, small corner radii and excellent torsional qualities. Available shaft widths are 4", 5" and 6".

Pole Top: A flush non-metalic black top cap is provided for all poles that will receive drilling patterns for side-mount luminaire arm assemblies or when ordered with PT option.

Handhole: A reinforced handhole with grounding provision is provided at 18" from the base on side A. Positioning the handhole lower may not be possible and requires engineering review; consult Tech Support-Outdoor for further information. Every handhole includes a cover and cover attachment hardware. The handhole has a nominal dimension of 2.5" x 5".

Base Cover: A durable ABS plastic two-piece full base cover, finished to match the pole, is provided with each pole assembly. Additional base cover options are available upon request.

Anchor Base/ Bolts: Anchor base is fabricated from steel that meets ASTM A36 standards and can be altered to match existing foundations; consult factory for modifications. Anchor bolts are manufactured to ASTM F1554 Standards grade 55, (55 KSI minimum yield strength and tensile strength of 75-95 KSI). Top threaded portion (nominal 12") is hot-dipped galvanized per ASTM A-153.

HARDWARE – All structural fasteners are high-strength galvanized carbon steel. All non-structural fasteners are galvanized or zinc-plated carbon steel or stainless steel.

FINISH – Extra durable standard powder-coat finishes include Dark Bronze, White, Black, Medium Bronze and Natural Aluminum colors. Classic finishes include Sandstone, Charcoal Gray, Tennis Green, Bright Red and Steel Blue colors. Architectural Colors and Special Finishes are available by quote and include, but are not limited to Hot-dipped Galvanized, Paint over Hot-dipped Galvanized, RAL Colors, Custom Colors and Extended Warranty Finishes. Factory-applied primer paint finish is available for customer field-paint applications.

WARRANTY — 1-year limited warranty. Complete warranty terms located at: www.acuitybrands.com/CustomerResources/Terms_and_conditions.aspx

NOTE: Actual performance may differ as a result of end-user environment and application.
Specifications subject to change without notice.

SSS Square Straight Steel Poles

ORDERING INFORMATION Lead times will vary depending on options selected. Consult with your sales representative. **Example:** SSS 20 5C DM19 DDB

SSS	18FT	4C	DM28AS		FDL1-6 C	DDBXD
Series	**Nominal fixture mounting height**	**Nominal shaft base size/wall thickness[1]**	**Mounting[2]**		**Options**	**Finish[10]**
SSS	10'-39' (for 1/2 ft increments, add -6 to the pole height. Ex: 20-6 equals 20ft 6in.) See technical information table for complete ordering information.)	4C 4" 11g (.1196") 4G 4" 7g (.1793") 5C 5" 11g (.1196") 5G 5" 7g (.1793") 6G 6" 7g (.1793") See technical information table for complete ordering information.)	Tenon mounting PT Open top (includes top cap) T20 2-3/8" O.D. (2" NPS) T25 2-7/8" O.D. (2-1/2" NPS) T30 3-1/2" O.D. (3" NPS) T35 4" O.D. (3-1/2" NPS) KAC/KAD/KSC/KSE/KVR/KVE Drill mounting[3] DM19 1 at 90° DM28 2 at 180° DM28 PL 2 at 180° with one side plugged DM29 2 at 90° DM39 3 at 90° DM49 4 at 90° CSX/DSX/RSX/AERIS™/OMERO™/ HLA/KAX Drill mounting[3] DM19AS 1 at 90° DM28AS 2 at 180° DM29AS 2 at 90° DM39AS 3 at 90° DM49AS 4 at 90° RAD drill mounting[3] DM19RAD 1 at 90° DM28RAD 2 at 180° DM29RAD 2 at 90° DM32RAD 3 at 120° DM39RAD 3 at 90° DM49RAD 4 at 90°	AERIS™ Suspend drill mounting[3,8] DM19AST_ 1 at 90° DM28AST_ 2 at 180° DM29AST_ 2 at 90° DM39AST_ 3 at 90° DM49AST_ 4 at 90° OMERO™ Suspend drill mounting[3,8] DM19MRT_ 1 at 90° DM28MRT_ 2 at 180° DM29MRT_ 2 at 90° DM39MRT_ 3 at 90° DM49MRT_ 4 at 90°	Shipped installed L/AB Less anchor bolts (Include when anchor bolts are not needed) VD Vibration damper TP Tamper resistant handhole cover fasteners HAxy Horizontal arm bracket (1 fixture)[5,6] FDLxy Festoon outlet less electrical[7] CPL12/xy 1/2" coupling[9] CPL34/xy 3/4" coupling[9] CPL1/xy 1" coupling[9] NPL12/xy 1/2" threaded nipple[9] NPL34/xy 3/4" threaded nipple[9] NPL1/xy 1" threaded nipple[9] EHHxy Extra handhole[5,7] MAEX Match existing[4] USPOM United States point of manufacture[11] IC Interior coating[10] UL UL listed with label (Includes NEC compliant cover) NEC NEC 410.30 compliant gasketed handhole (Not UL Labeled) Shipped separately (replacement kit available) (blank) FBC Full base cover (plastic) (blank) TC Top cap (blank) HHC Handhole cover	Standard colors DDBXD Dark bronze DWHXD White DBLXD Black DMBXD Medium bronze DNAXD Natural aluminum Classic colors DSS Sandstone DGC Charcoal gray DTG Tennis green DBR Bright red DSB Steel blue Architectural Colors and Special Finishes[12] Galvanized, Paint over Galvanized, RAL Colors, Custom Colors and Extended Warranty Finishes available.

NOTES:
1. Wall thickness will be signified with a "C" (11 Gauge) or a "G" (7-Gauge) in nomenclature. "C" - 0.1196" | "G" - 0.1793".
2. PT open top poles include top cap. When ordering tenon mounting and drill mounting for the same pole, follow this example: DM28/T20. The combination includes a required extra handhole.
3. Refer to the fixture spec sheet for the correct drilling template pattern and orientation compatibility.
4. Insert "1" or "2" to designate fixture size; e.g. DM19AST2.
5. Specify location and orientation when ordering option.
   For "x": Specify the height above the base of pole in feet or feet and inches; separate feet and inches with a "-".
   Example: 5ft = 5 and 20ft 3in = 20-3
   For "y": Specify orientation from handhole (A,B,C,D)
   Refer to the Handhole Orientation diagram below.
   Example: 1/2" coupling at 5' 8"; orientation C = CPL12/5-8C
6. Horizontal arm is 18" x 2-3/8" O.D. tenon standard, with radius curve providing 12" rise and 2-3/8" O.D. If ordering two horizontal arm at the same height, specify with HAxys. Example: HA20BD.
7. Combination of tenon-top and drill mount includes extra handhole.
8. Must add original order number of existing pole(s).
9. Use when mill certifications are required.
10. Provides enhanced corrosion resistance.
11. Additional colors available; see www.lithonia.com/archcolors or Architectural Colors brochure (Form No. 794.3). Available by formal quote only, consult factory for details.

ARCHITECTURE
CIVIL ENGINEERING
SURVEYING
omni DESIGN GROUP
711 TANK FARM ROAD, SUITE 100
SAN LUIS OBISPO
CALIFORNIA, 93401
PHONE: (805)544-9700
email: omni@odgc.com

Consultant:
JMPE
ELECTRICAL ENGINEERING
LIGHTING DESIGN
CA REGISTRATION NO E13080
627 OLIVE STREET
SANTA BARBARA CA 93105
(805) 569-9216
FAX (805) 569-2405
email : maloney@jmpe.com
REGISTERED PROFESSIONAL ENGINEER
JAMES M. MALONEY
No. E013080
EXP. 12/31/20
ELECTRICAL
STATE OF CALIFORNIA
19578

Developer:
AltaGas / Goleta Energy Storage LLC
8614 Westwood Center Drive, Suite 1800
Vienna, Virginia 22182

Development Plan and Tentative Parcel Map Drawings for:
Goleta Energy Storage
6864 Cortona Drive
Goleta, California 93117

Sheet Title:
Lighting Data Sheets

Date: June 12, 2020
Project Number: 1199-01-Tesla
Sheet Number:
E-2

\\jmpe.sharepoint.com@SSL\DavWWWRoot\sites\DWG\Shared Documents\DWG\2019 DWGS\19578\19578 E2.dwg, 6/12/2020 9:53:14 AM, DWG To PDF.pc3